Material Schedule

roof to car showroom to comprise of *Bauder BioSOLAR* green roof with integrated PV panels



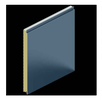

proposed cladding to car showroom to comprise of Kingspan Quadcore AWP Wall Panel KS1000 insulated cladding panels - with smooth surface finish, colour: 'Black Grey' - RAL7021

RAL 7021

RAL 9011

glazing to comprise of powder coated aluminium curtain walling system with integrated sliding door systems - colour: RAL 9011

NOTES

- DO NOT SCALE OFF THIS DRAWING EXCEPT FOR PLANNING PURPOSES
- CHECK ALL DIMENSIONS ON SITE BEFORE ANY WORK IS COMMENCED
- ALL GOODS MATERIALS AND WORKMANSHIP MUST CONFORM WITH CURRENT BUILDING REGULATIONS, BRITISH STANDARDS AND CODES OF PRACTICE
- COPYRIGHT OF THIS DRAWING IS RETAINED BY THE ARCHITECT AND IT MUST NOT BE REPRODUCED WITHOUT WRITTEN CONSENT

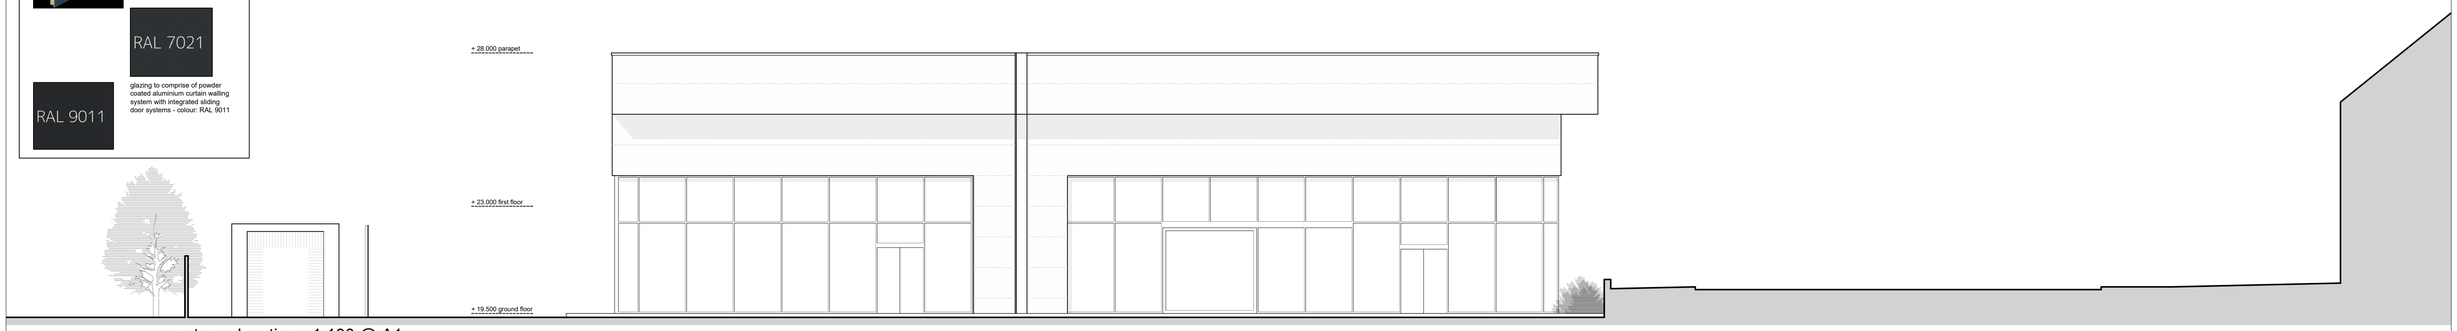

eastern elevation - 1:100 @ A1

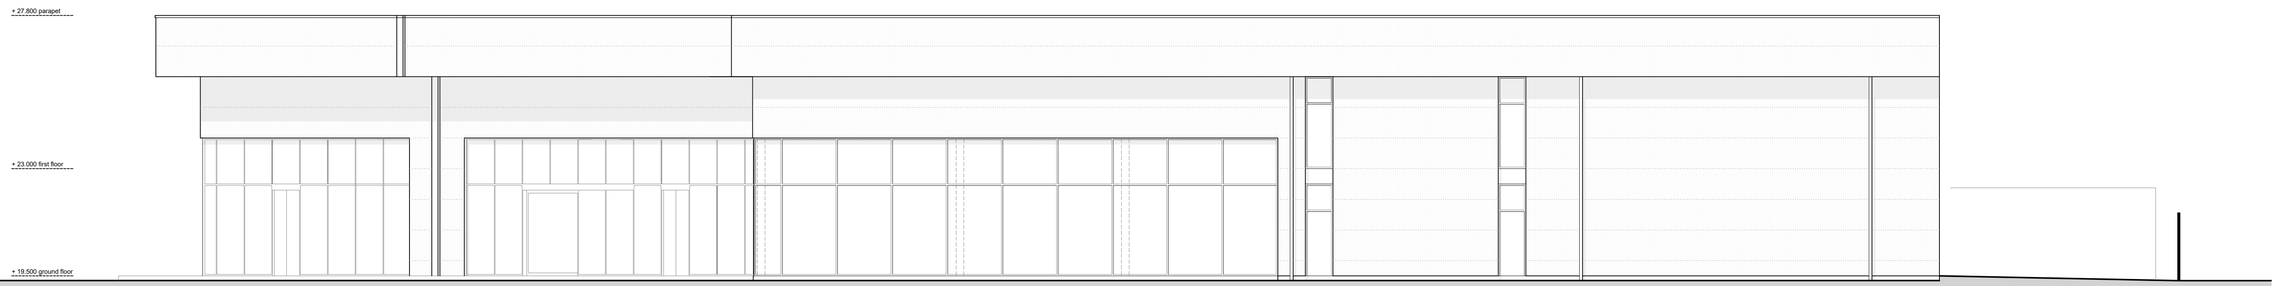

northern elevation - 1:100 @ A1



western elevation - 1:100 @ A1

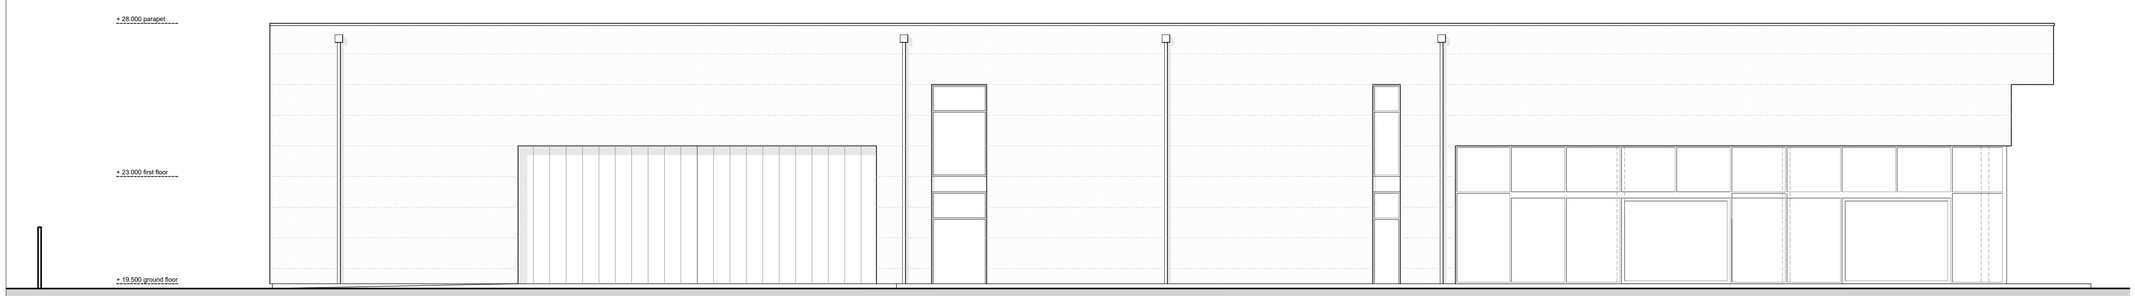

southern elevation - 1:100 @ A1

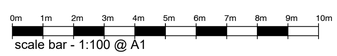

scale bar - 1:100 @ A1

REV	DATE	BY	AMENDMENT
B	07/11/22	ec	shading added to cladding on N ele
A	08/09/22	ec	roller doors amended to w. elevation

folkes architects

The Old Forge
6 Church Street
Storrington
West Sussex
RH20 4LA

t. 01903 868629
info@folkesarchitects.co.uk

CLIENT

Tates Bro.

JOB TITLE

Proposed Development at
Eastbrook Allotments
Old Shoreham Road
Portslade
BN41 1SP

DRAWING TITLE

Proposed Car Showroom -
Elevations As Proposed

PLANNING ISSUE

DATE	SCALE	DRAWN BY
Aug 2022	1:100 @ A1	ec
		CHECKED BY mf

JOB NO.	DRAWING NO.	REVISION
22025	2.32	B