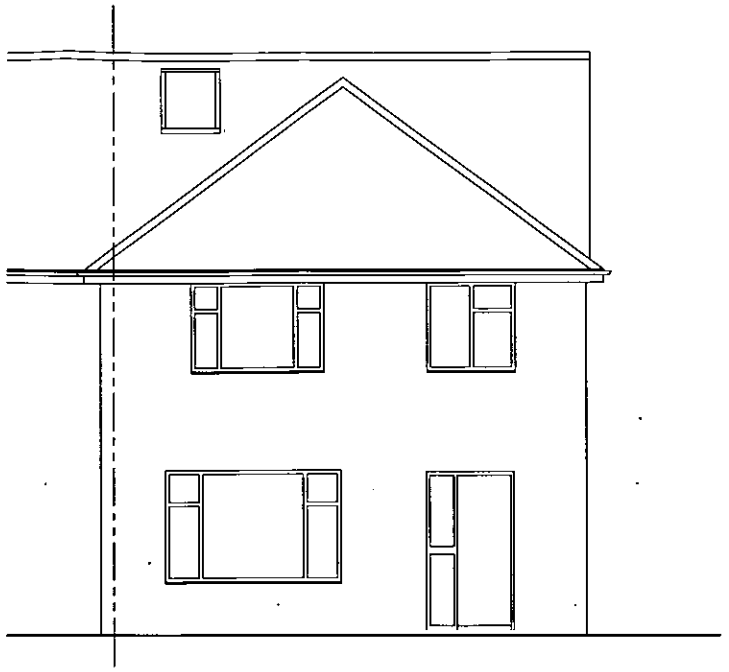

Front Elevation 1:100

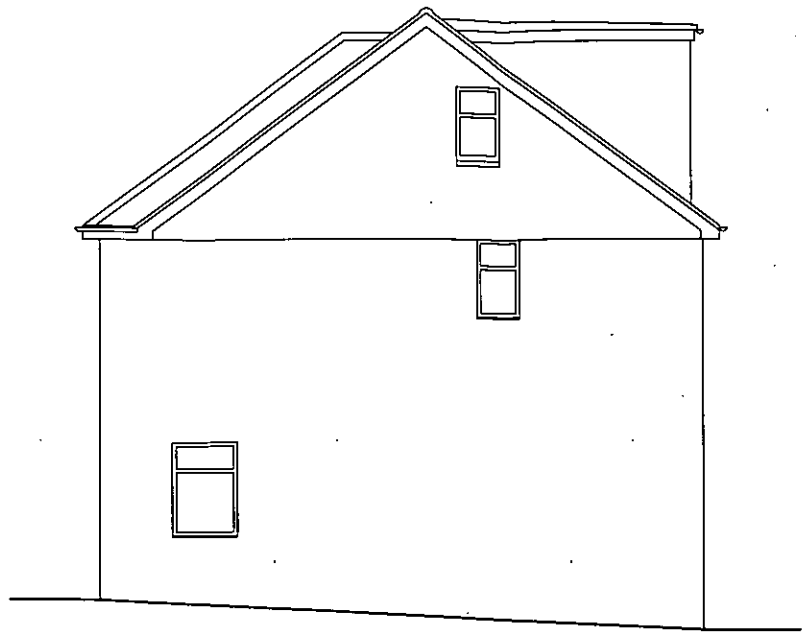

Side Elevation 1:100



Rear Elevation 1:100

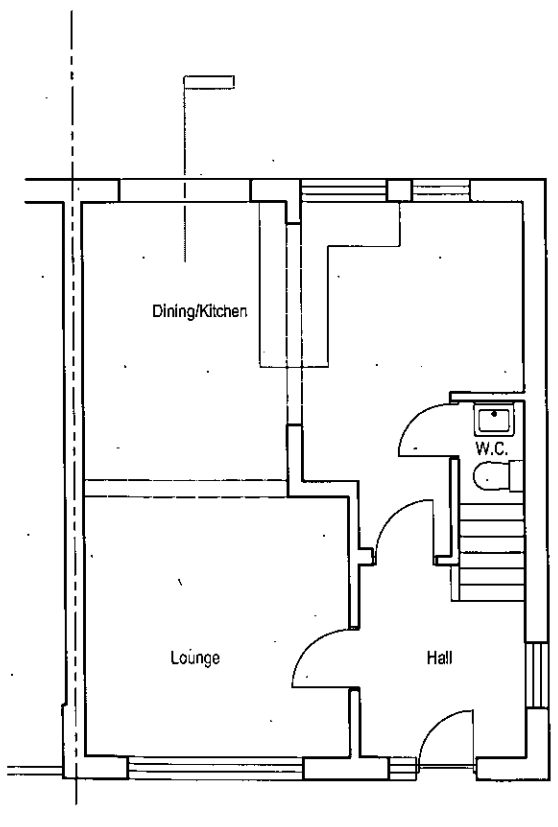

Ground Floor Plan @ 1:100

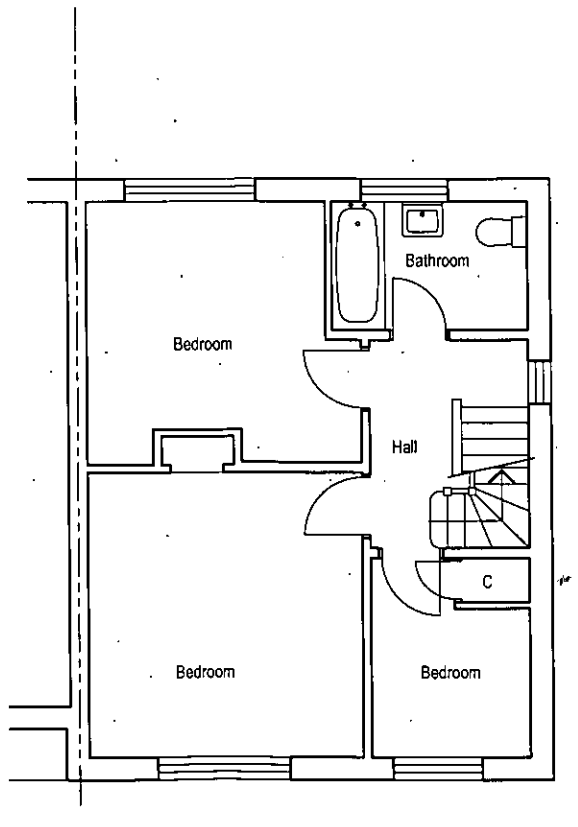

First Floor Plan @ 1:100

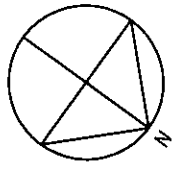

0 1 3 5m 10m

Scale 1:100

AD... ...NG
PL... ...CES

PLAN	A\VDM/ 1085/11
DATE VALID	20/01/12

Rev	Description	Date

Job Reference
Rear Extension
25 Oakapple Road
Hove

Client
Mr Blundell

Drawing Title
Existing Plans & Elevations

Drawing No ADC399/03 Rev

Date	Scale	Dwg Size	Plot Style	Drawn	Checked
06.10.11	1:100	A3	ADCgreyscale	AJ	AD

All dimensions to be checked on site and do not scale from this drawing. This drawing should be approved by Local Authority Building Control or other appropriate checking authority prior to commencement of work. This drawing should not be reproduced without the prior consent of the author

ADC
Allstair Dodd Consulting Ltd
Architectural Services
Construction Drawing Packages
CAD Draughting

72a Beaconsfield Road . Brighton . East Sussex . BN1 6DD
Tel: 01273 669466 . Fax: 01273 669467
Email: info@adcbrighton.co.uk