115 St Giles Close, Shoreham-by-Sea, BN43 6GR

20 June 2013

Adur & Worthing councils

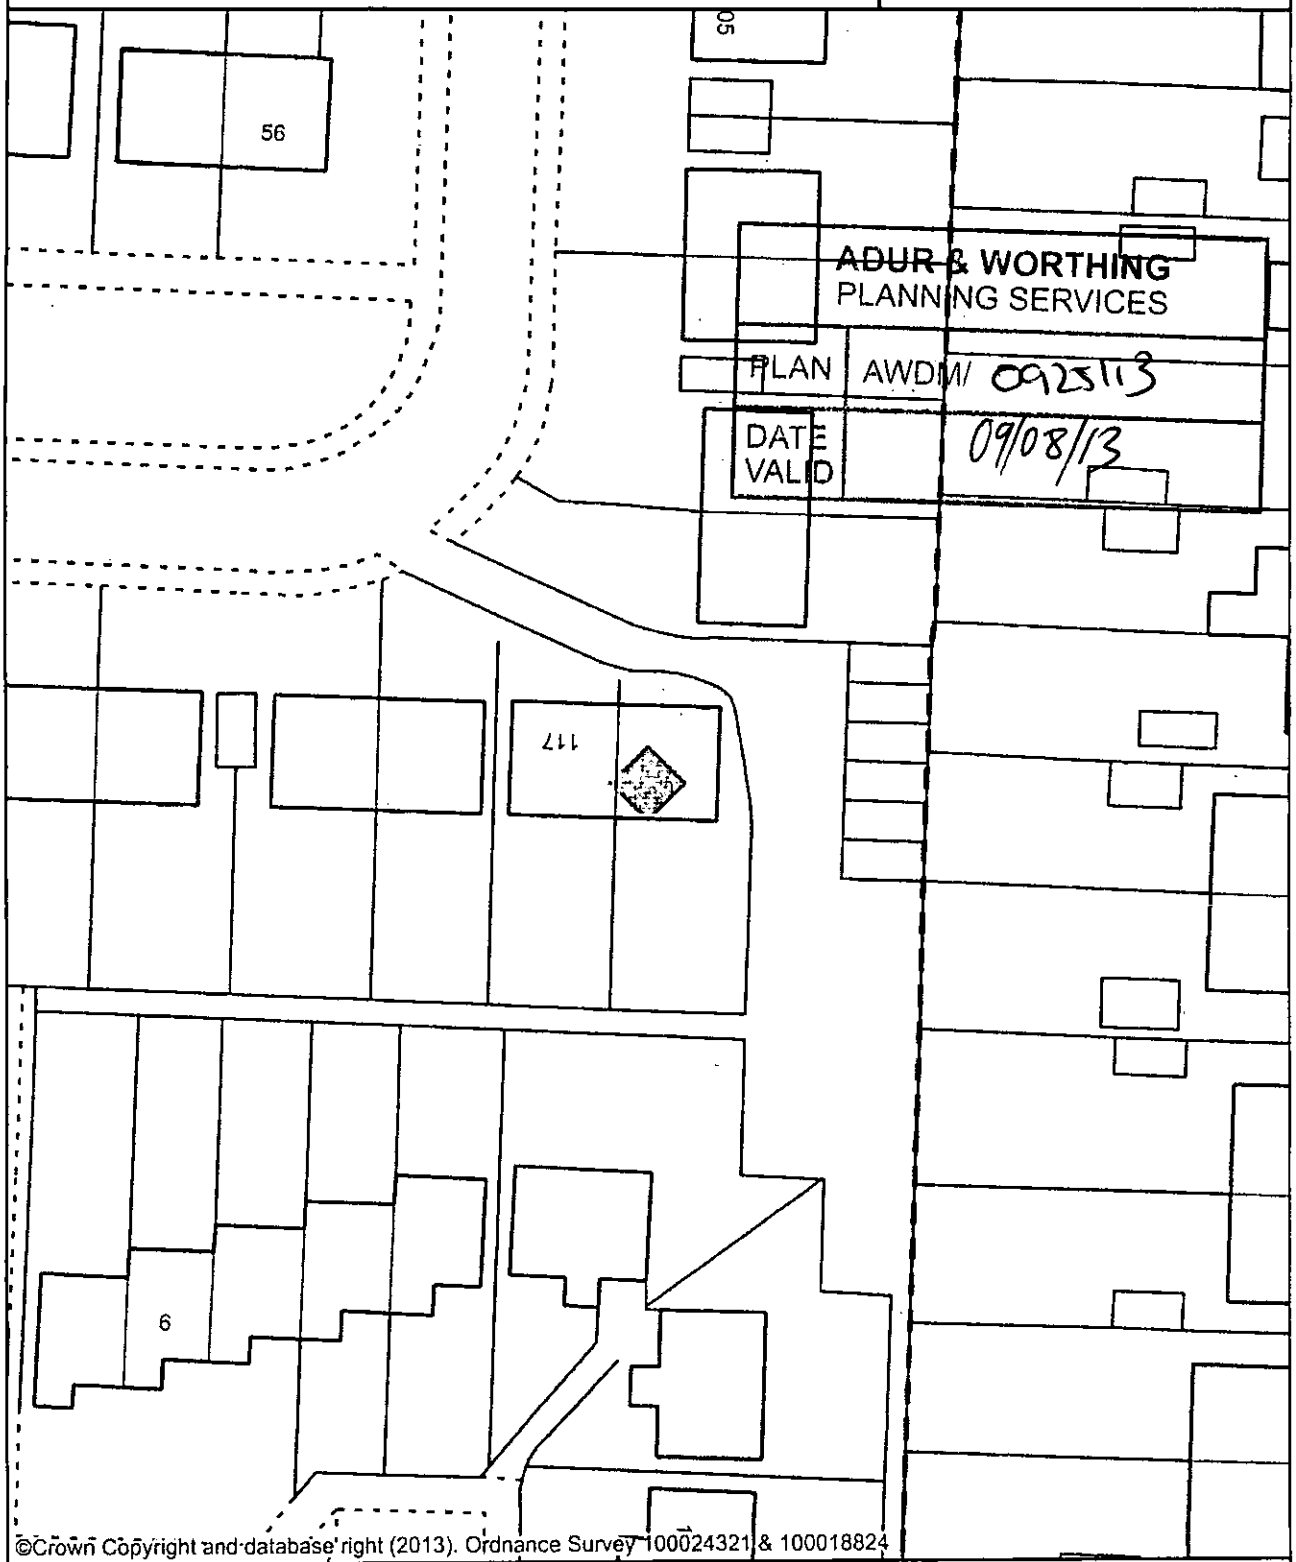

©Crown Copyright and database right (2013). Ordnance Survey 100024321 & 100018824

Title: Block Plan
Scale: 1:500 @ A4
User: Adur Homes Services
Contact: C. Eves

Copyright:
This map is reproduced from Ordnance Survey material with the permission of Ordnanace Survey on behalf of the Controller of Her Majesty's Stationery Office Crown Copyright. Unauthorised reproduction infringes Crown copyright and may lead to prosecution or civil proceedings. Licence Number 100024321 & 100018824, 2013