This drawing may not be reproduced, made use of or issued to a third party without permission of : Gleeds Building Surveying Ltd.

DO NOT SCALE — The contractor is responsible for checking all details and dimensions on site and using these in his tender submission and all subsequent work on site.

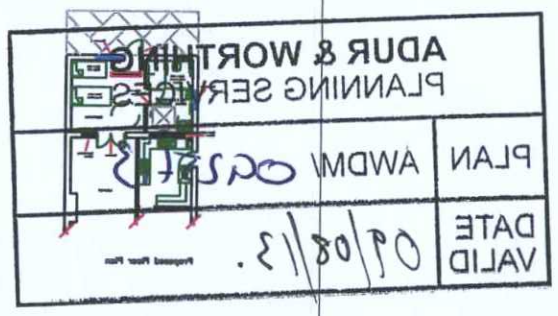

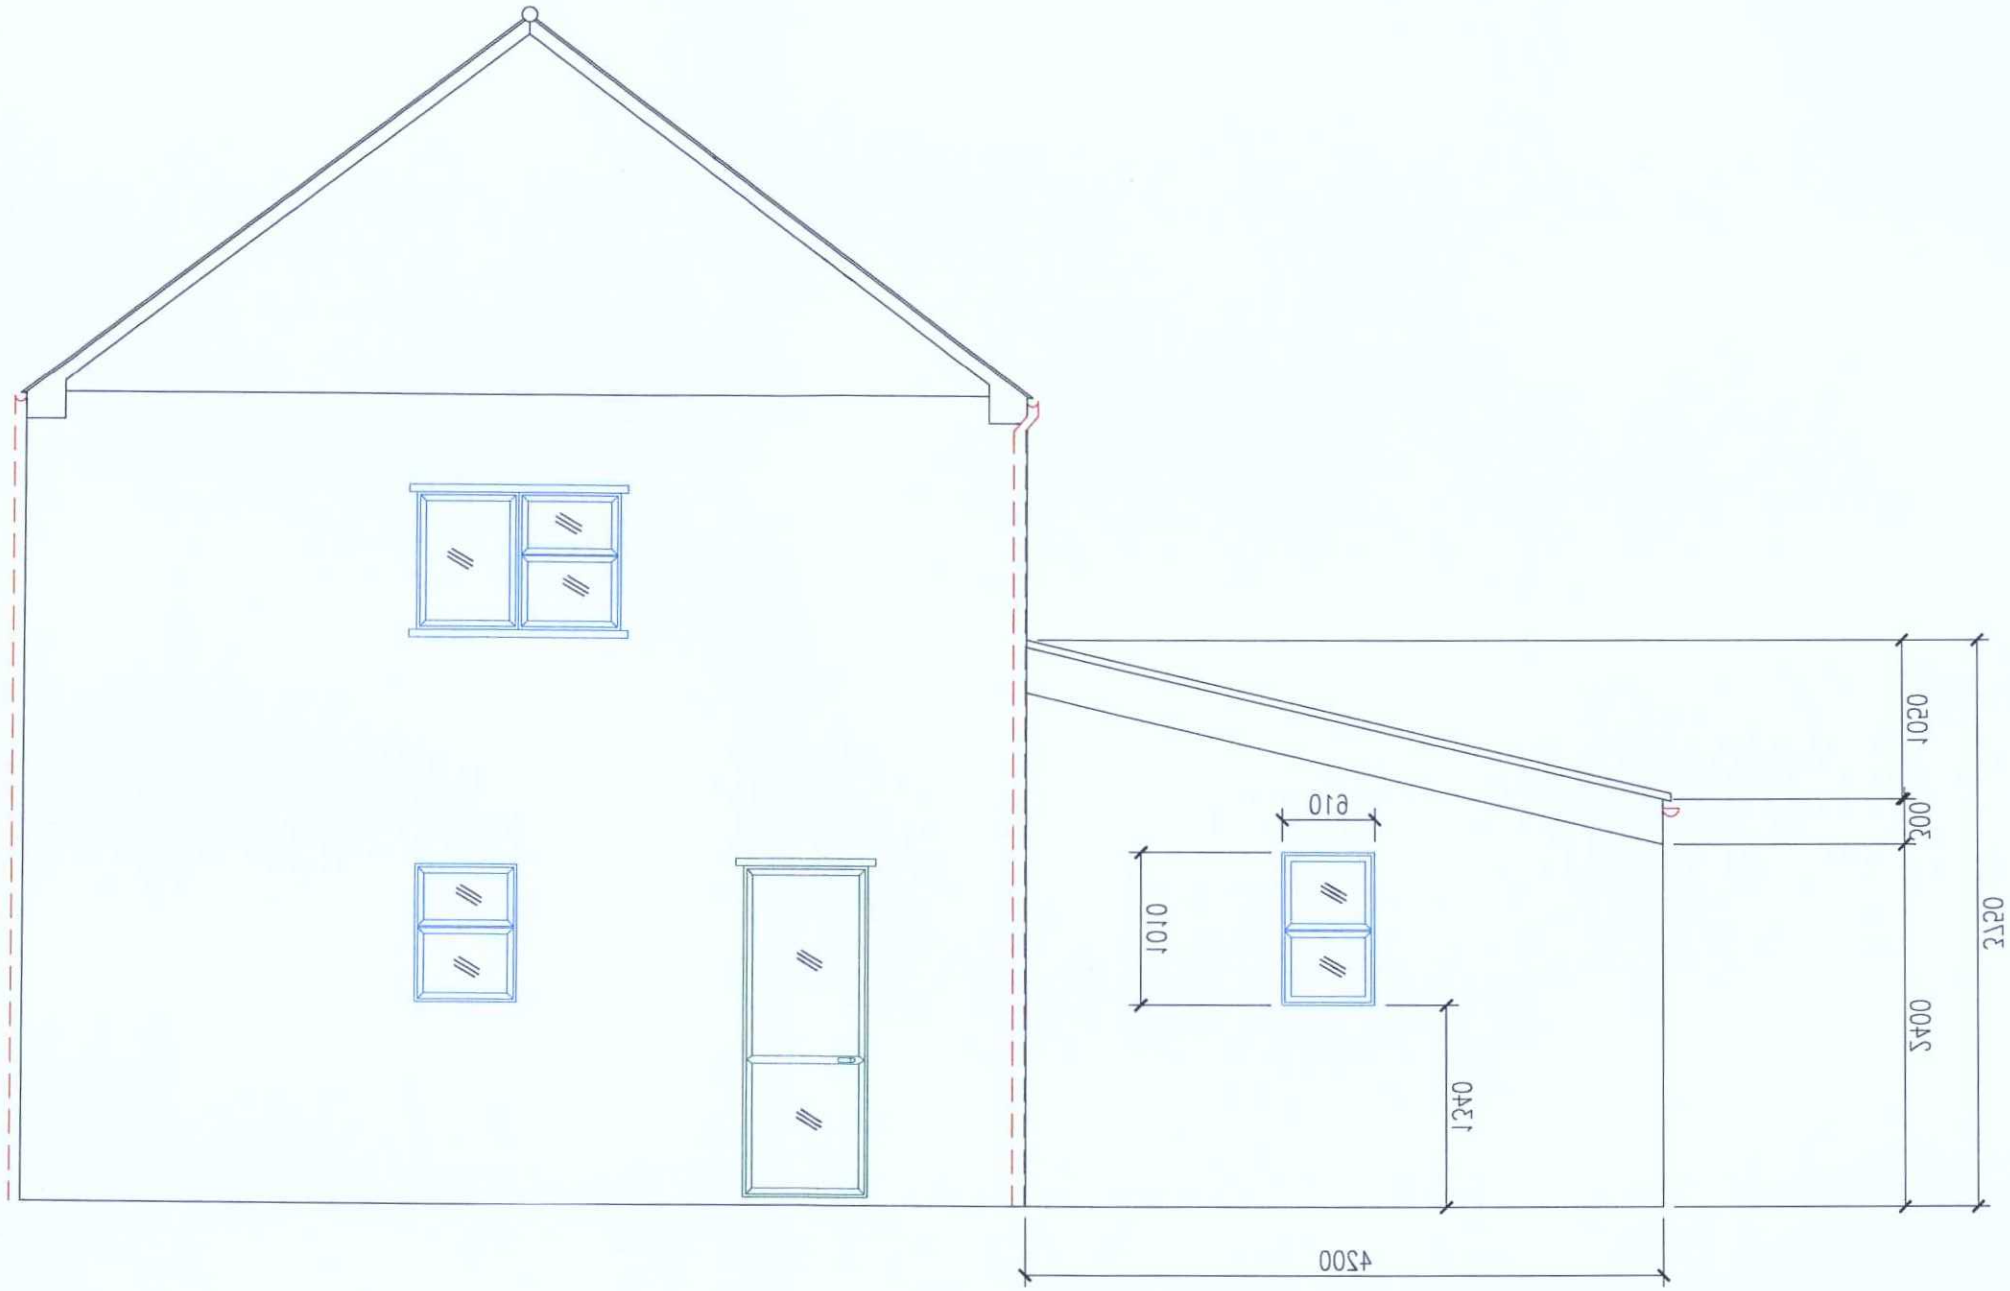

Proposed Side Elevation

The length of the proposed extension is 4.2m, well within the 6m needed to be classed as a permitted development

Rev Description By Date

Surv Drawn Date Chkd Date Appr'd Date

Client.

Title.
Elevations

gleeds
Building Surveying Ltd
Land, Engineering, Hydrographic and Building Surveying
95 New Cavendish Street
London
W1W 6XF
Tel: 020 7837 7000
Fax: 020 7831 7001
www.gleeds.com

Dwg No.

Sheet No. 3 of 3

Scale 1:50@A3 Rev. 0