This drawing may not be reproduced, made use of or issued to a third party without permission of : Gleeds Building Surveying Ltd.

DO NOT SCALE — The contractor is responsible for checking all details and dimensions on site and using these in his tender submission and all subsequent work on site.



Door handle to be 800–1050mm from the ground to comply with BS8300

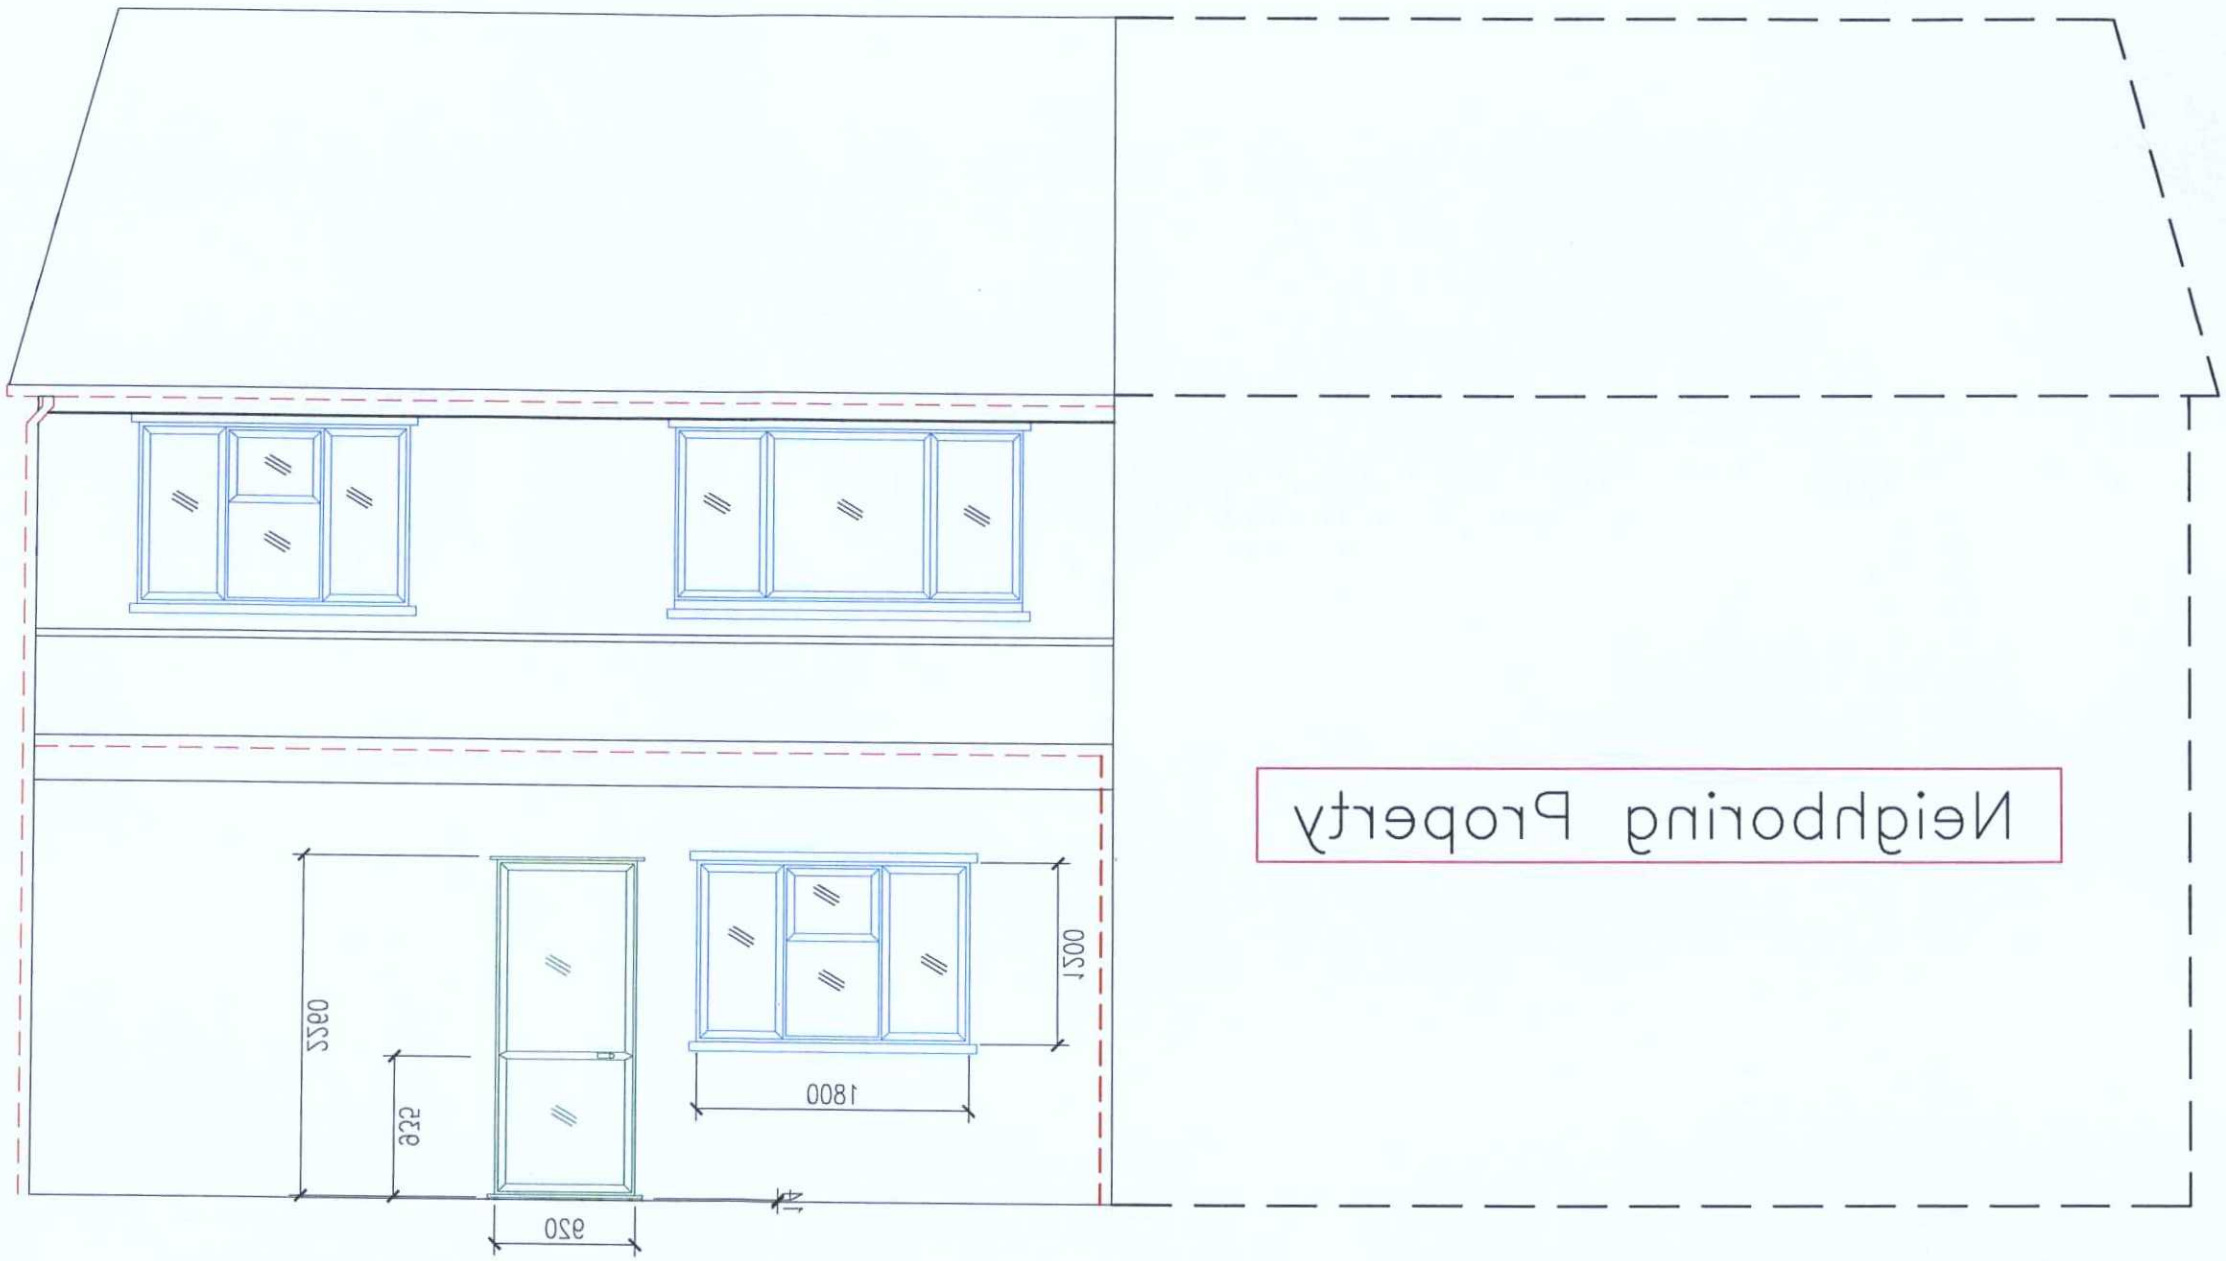

Door width of 950mm and threshold of 14mm complies with BS8300 and the Equality Act 2012, these dimensions will allow suitable wheelchair access.

Proposed Rear Elevation View

Rev	Description	By	Date

Surv Drawn	Date	Chkd	Date	Apprd	Date

Client.

Title.
Elevations

gleeds
Building Surveying Ltd
Land, Engineering, Hydrographic and Building Surveying
95 New Cavendish Street
London
W1W 6XF
Tel: 020 7634 2000
Fax: 020 7831 7001
www.gleeds.com

Dwg No.

Sheet No. 2 of 3

Scale 1:50@A3 Rev. 0