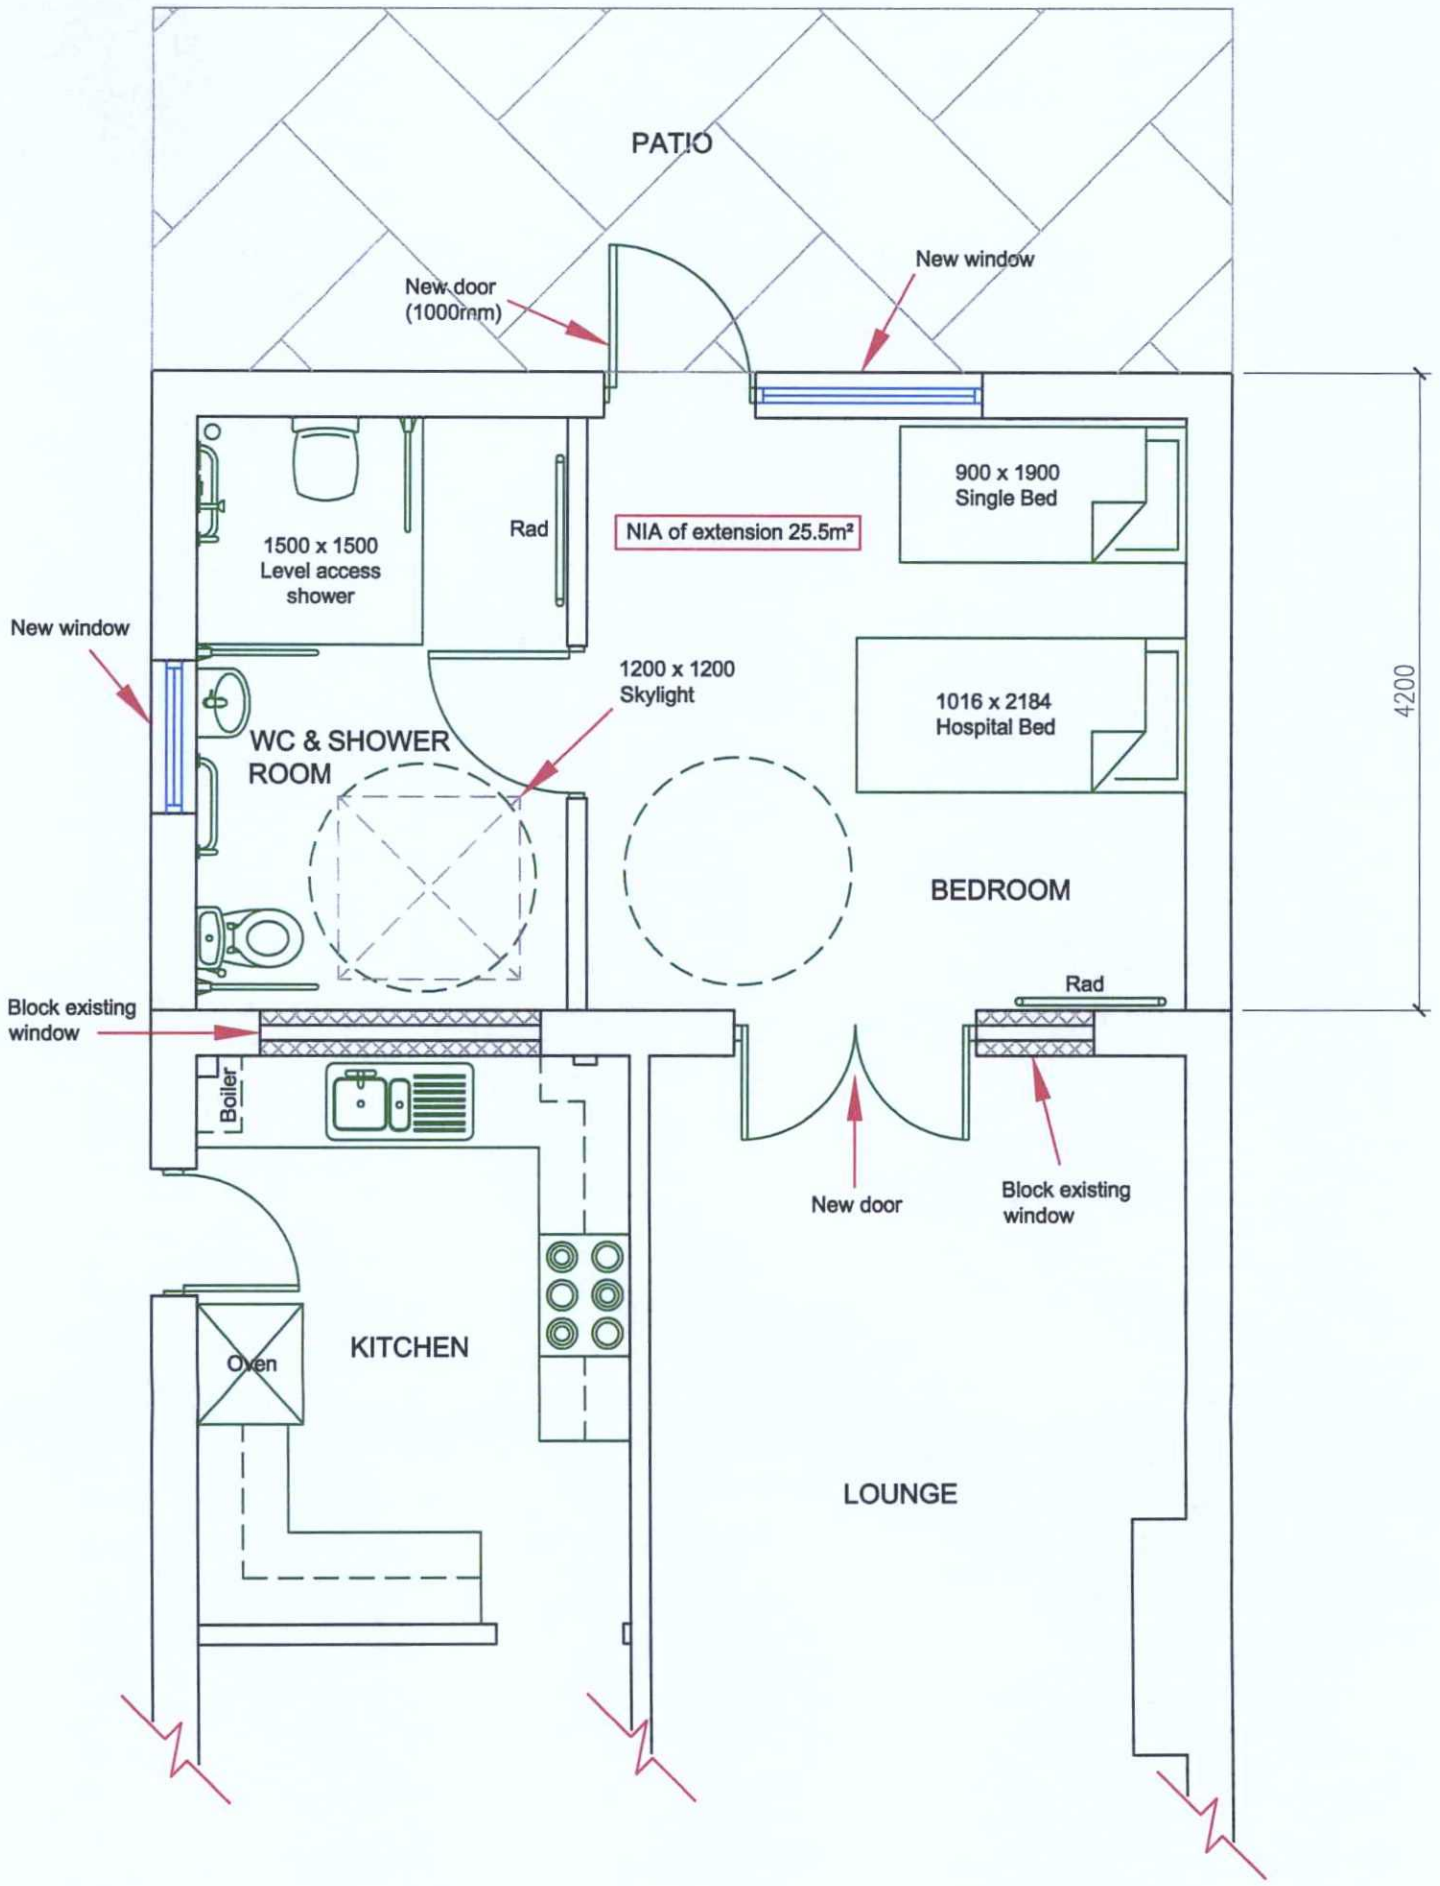

Proposed Floor Plan

ADUR & WORTHING PLANNING SERVICES

DATE VALID	PLAN
	AWDM/0923/13

DRAWING No. Option 1

SCALE 1:50@A3 REV.

Notes
NIA of extension 25.5m²

DRAWING TITLE
115 St Gles Close

09/08/13

This drawing may not be reproduced, made use of or issued to a third party without permission of : Gleeds Building Surveying Ltd.
DO NOT SCALE — The contractor is responsible for checking all details and dimensions on site and using these in his tender submission and all subsequent work on site.

International Management & Construction Consultants
gleeds
Gleeds Building Surveying Ltd.
95 New Cavendish Street
London
W1W 6XF
Telephone: 0207 631 7000
Facsimile: 0207 631 7001
Website: www.gleeds.com



Original Sheet Size A3