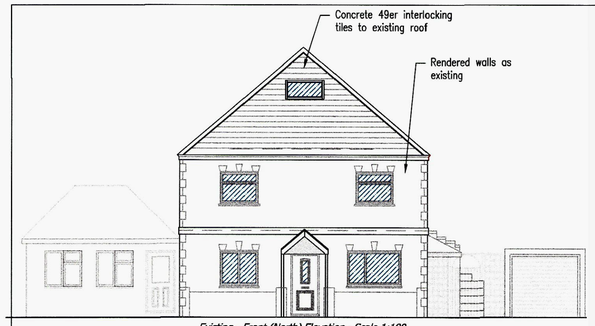

Existing - Front (North) Elevation - Scale 1:100



Proposed - Front (North) Elevation - Scale 1:100

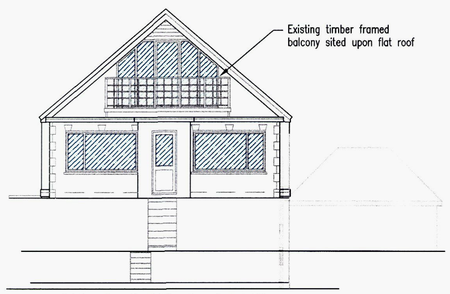

Existing - Rear (South) Elevation - Scale 1:100



Proposed - Rear (South) Elevation - Scale 1:100

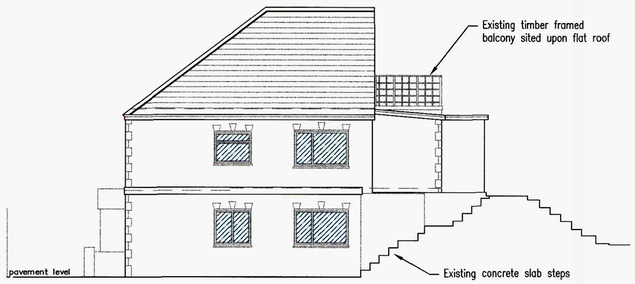

Existing - Side (West) Elevation - Scale 1:100

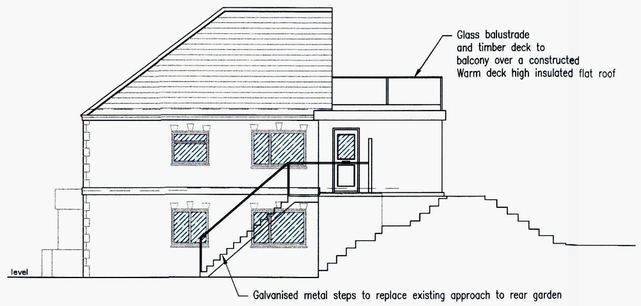

Proposed - Side (West) Elevation - Scale 1:100

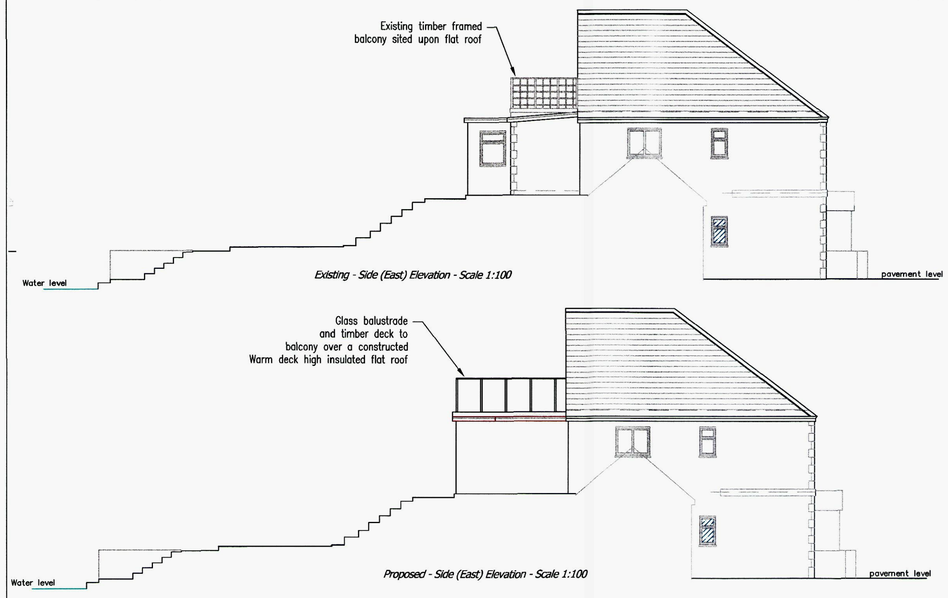

Existing - Side (East) Elevation - Scale 1:100

Proposed - Side (East) Elevation - Scale 1:100

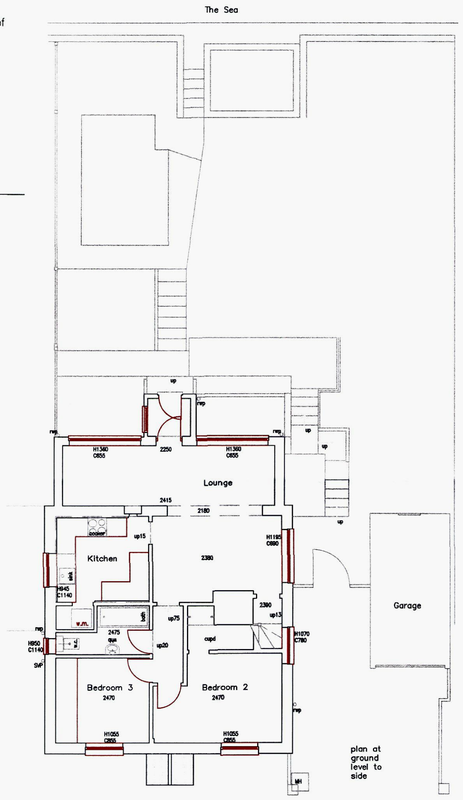

Existing - First floor plan - Scale 1:100

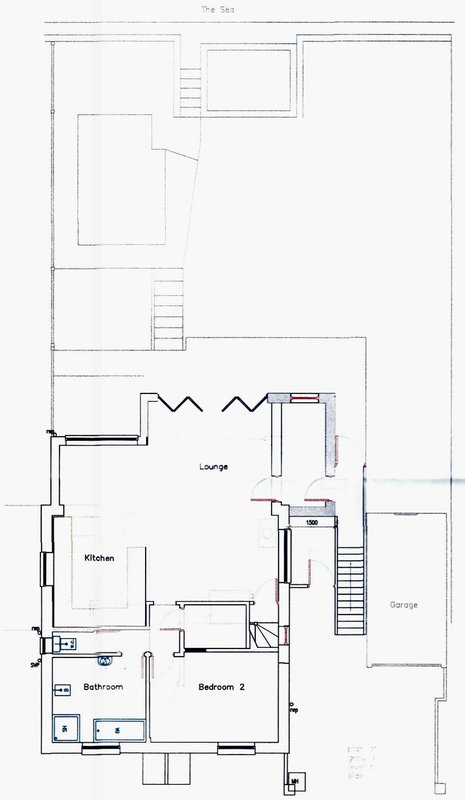

Proposed - First floor plan - Scale 1:100

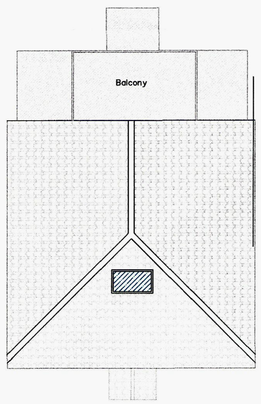

Existing - Roof plan - Scale 1:100

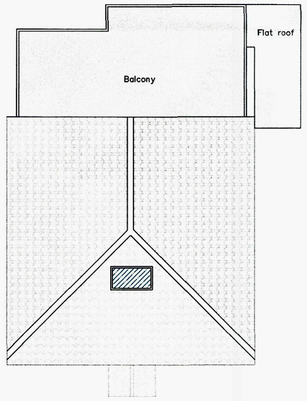

Proposed - Roof plan - Scale 1:100

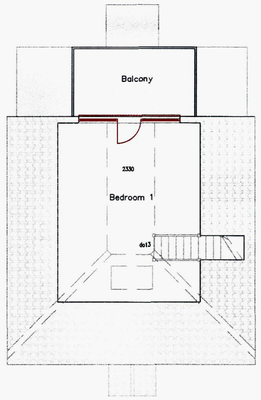

Existing - Second floor plan - Scale 1:100

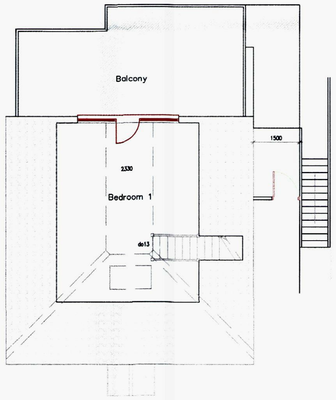

Proposed - Second floor plan - Scale 1:100

0 5m 10m 15m 20m

Scale bar 1:100

AMENDMENT

Received : 18/09/13

ADUR & WORTHING PLANNING SERVICES

PLAN AWDM/ /13

DATE VALID

CLARION CHARTERED SURVEYORS

CLARION BUILDING CONSULTANTS LIMITED

This drawing remains the property of Clarion Building Consultants Ltd. Copying and un-authorised distribution is strictly forbidden without prior written consent.

Clarion Building Consulting Ltd.
36 Stirling Road
St Leonards
East Sussex
TN38 9NP
(01424) 850951

Clarion Building Consulting Ltd.
54a Church Road
Burgess Hill
West Sussex
RH15 9AE
(01444) 250722

Notes:

Revision - Front door provided to ground floor porch
Additional detailing provided to plans and elevations
- 18-09-13AM

120904B

128a Brighton Road, Lancing
BN15 8LN

Existing and proposed elevations and plans

Project number	120906B
Date	18/09/13
Drawn by	A Moore
Revision	3/AM

120904B/P2.0

Scale	1:100 @ A1