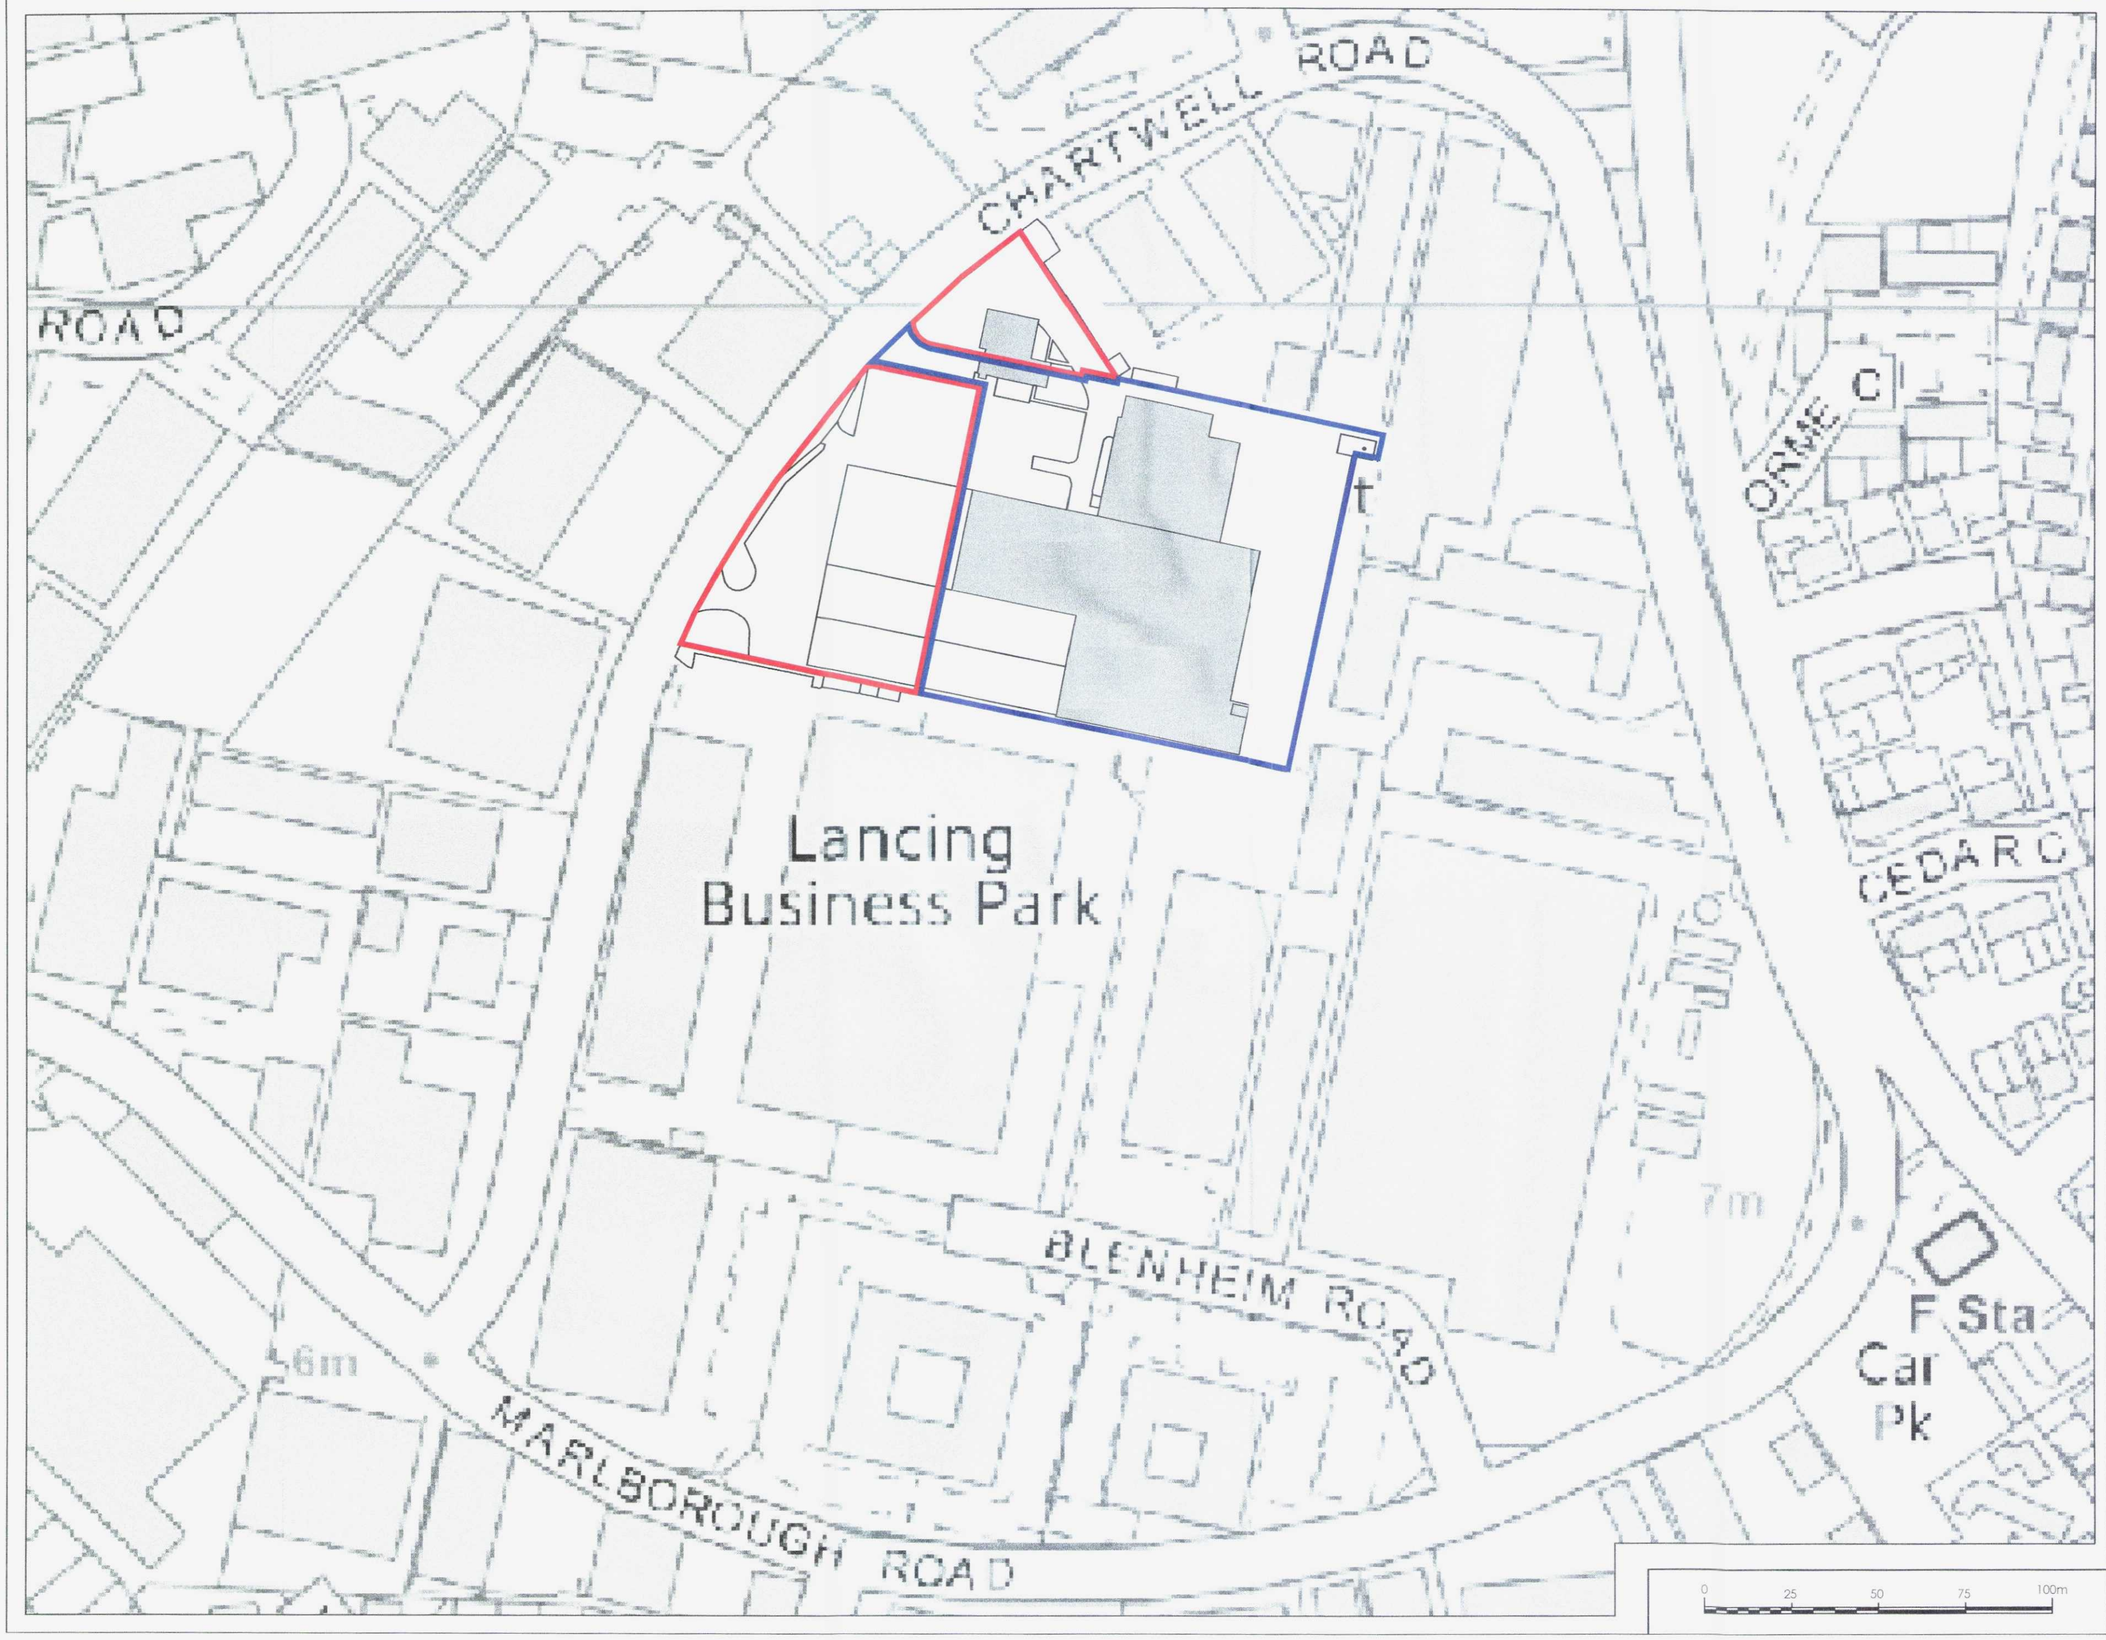


N

ADUR & WORTHING
PLANNING SERVICES

PLAN	AWDM/ 0620/15
DATE ~~VALID~~	Rec'd 27.05.15

Rev	By	Date	Details
A	AE	27.05.15	Blue line added

Revisions

Status
PLANNING

Client
GRALAW

Project
32 CHARTWELL ROAD, LANCING
LIGHT INDUSTRIAL UNITS

Drawing title
Location Plan

Fives Court, The Crescent
Abbots Langley, Herts WD5 0DR
t : 01923 260555 e: info@kmgp.com
KMG partnership
engineering : architecture : infrastructure

Scale	Drawn	Checked
1:1250 UNO	AE	KM
Sheet size: A2	Date: April 2015	Passed: KM

Drawing No. 4337-107 Rev. A