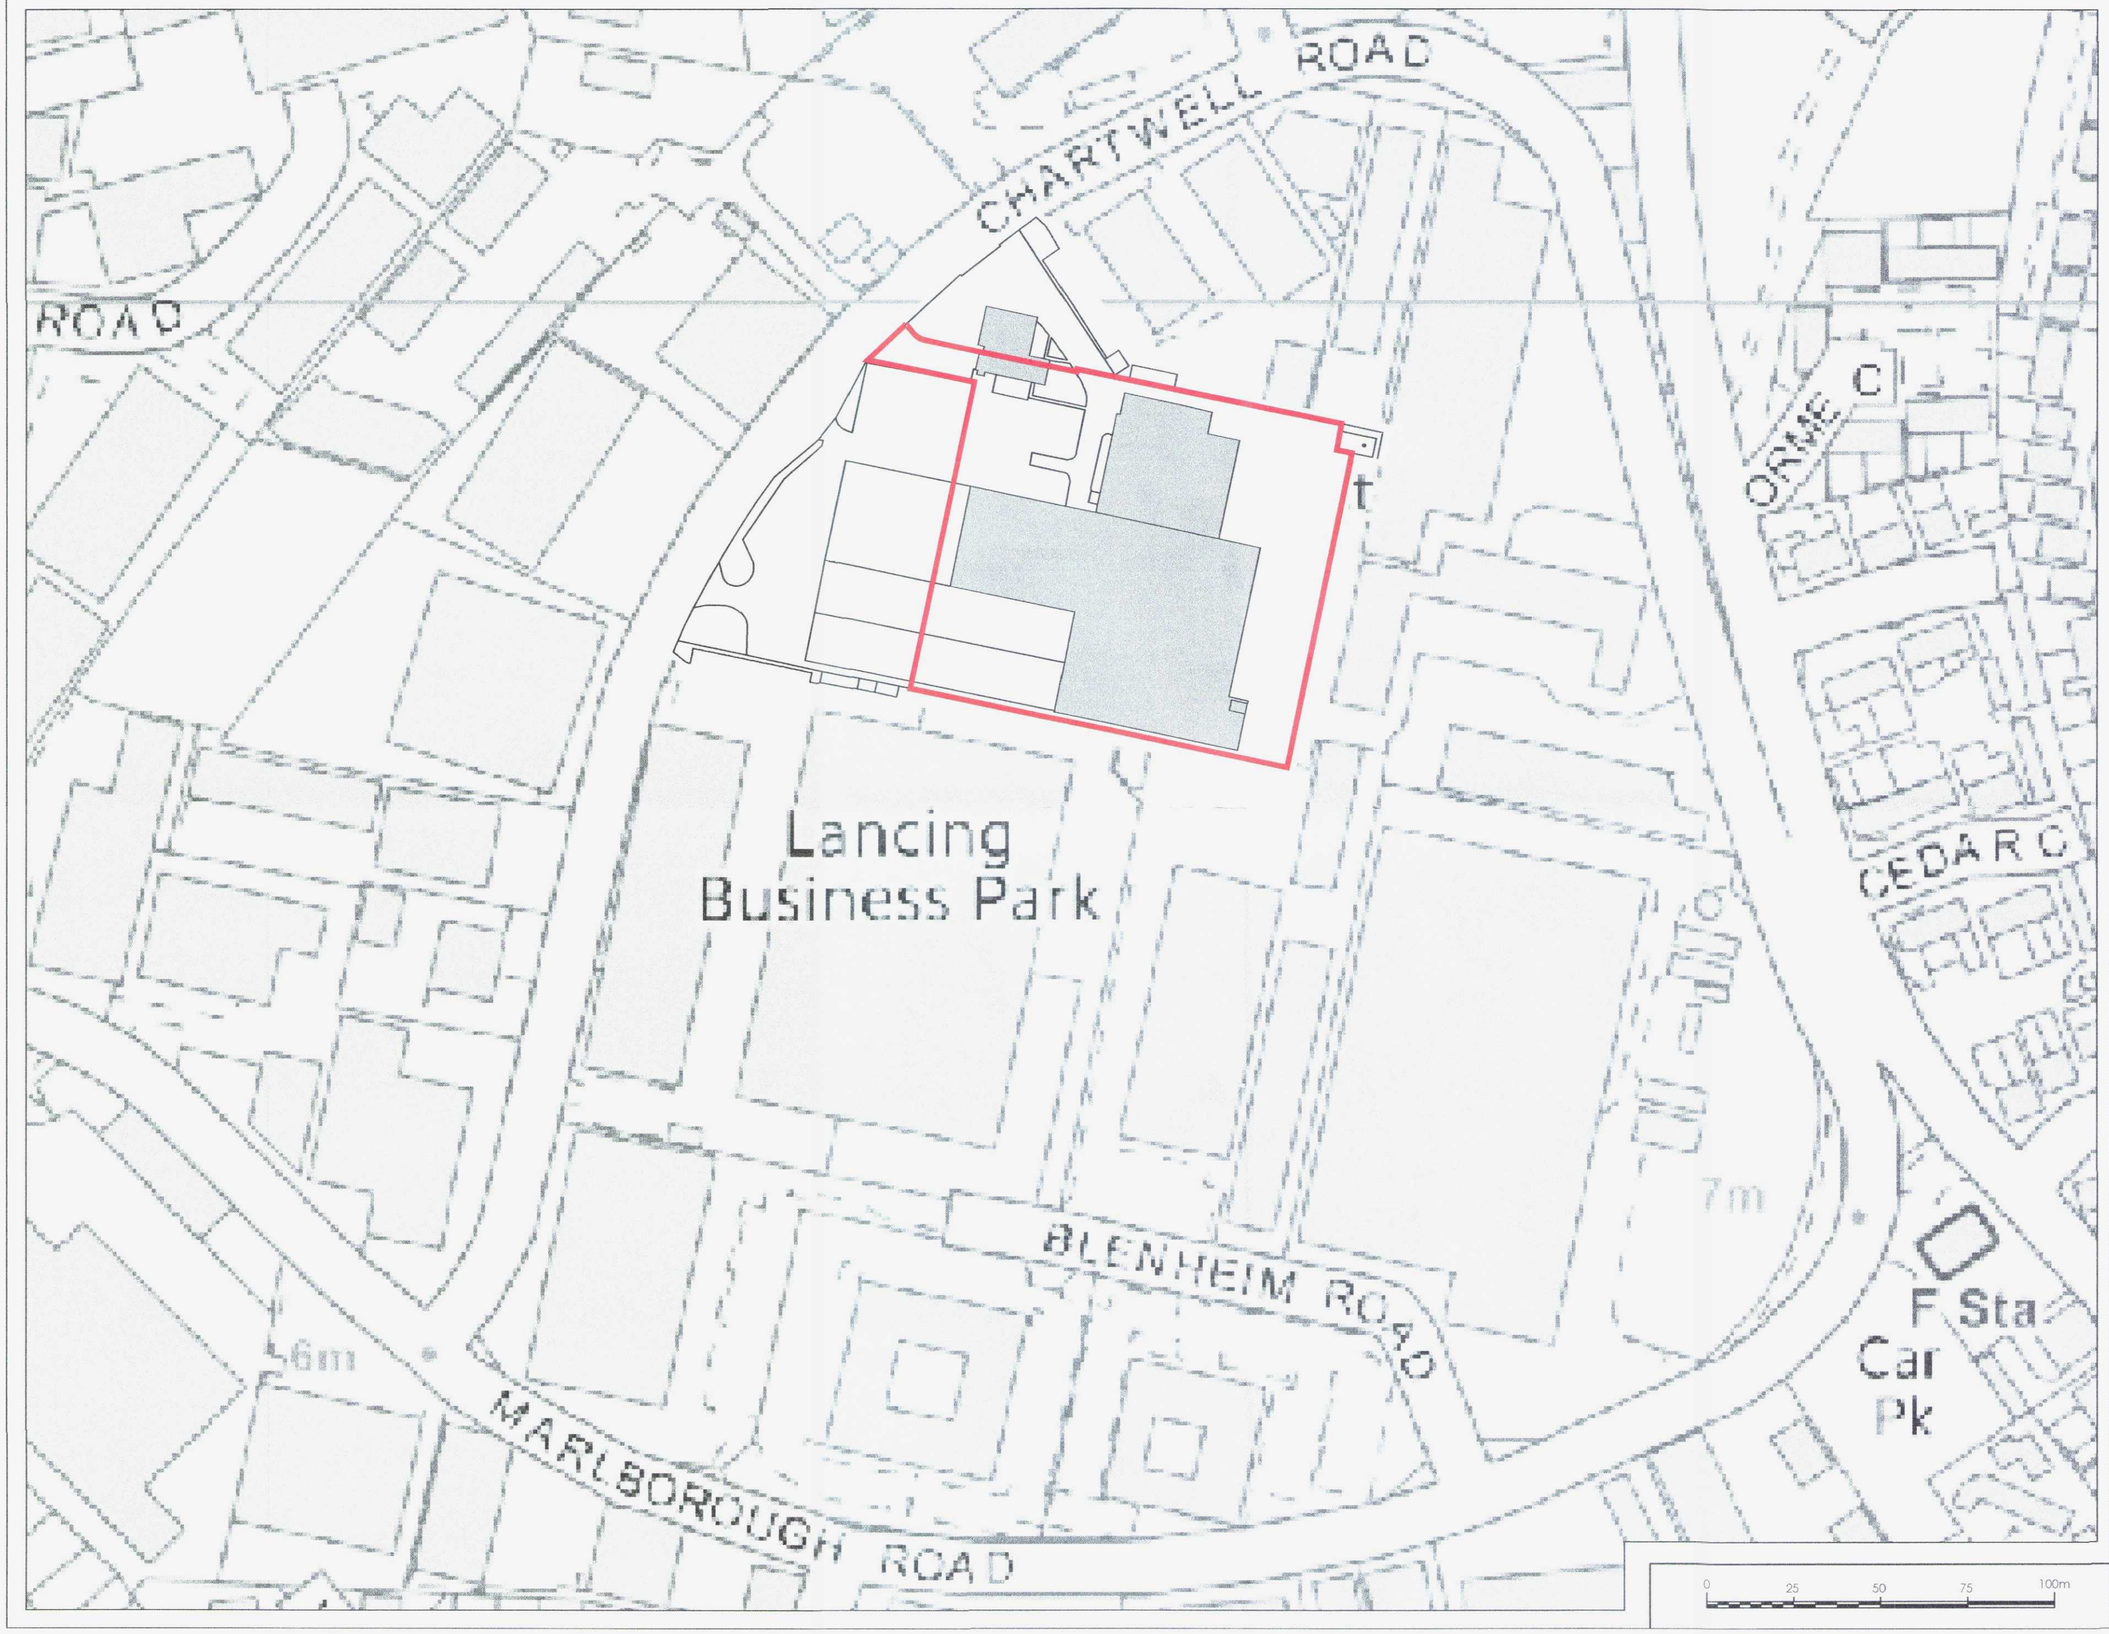


N

ADUR & WORTHING
PLANNING SERVICES

PLAN	AWDM/ 0621/15
DATE ~~VALID~~	Rec'd 27.05.15

Rev	By	Date	Details
Revisions			

Status
PLANNING

Client
Bidvest 3663

Project
BIDVEST 3663 DEPOT
32 CHARTWELL ROAD, LANCING

Drawing title
Site Location Plan

Fives Court, The Crescent
Abbots Langley, Herts WD5 0DR
t : 01923 260555 e: info@kmgp.com
KMG partnership
engineering : architecture : infrastructure

Scale 1:1250 UNO	Drawn AE	Checked KM
Sheet size A2	Date April 2015	Passed KM
Drawing No. 4336-112		Rev. -