DO NOT SCALE FROM THIS DRAWING



West Elevation




South Elevation

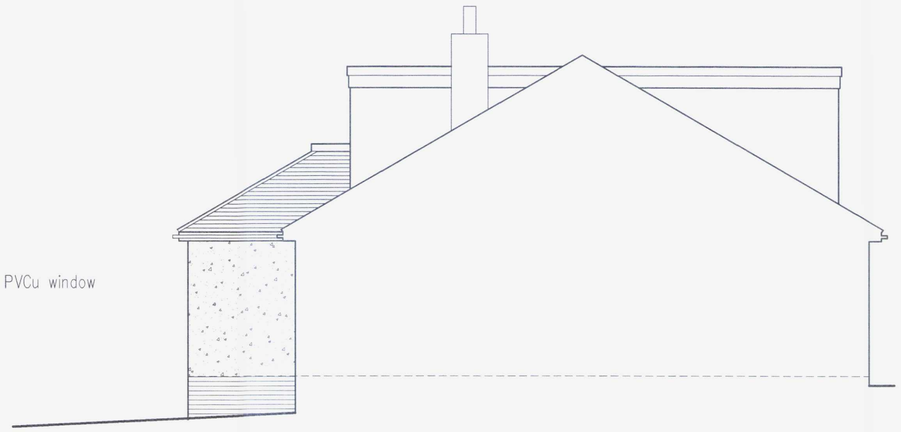

East Elevation




Ground Floor Plan

ADUR & WORTHING
PLANNING SERVICES
PLAN AWDM/ 0568/15
DATE ~~VALID~~ REC'D 01/06/15

1m 2m 3m 4m 5m 6m 7m 8m 9m 10m
1:50 Scale Bar

AMENDMENT

| | | |
|---|---|---|
| B | 01.06.15 | Porch reduced in depth by 350mm |
| A | 10.04.15 | Clients requirements added |

# Proposed Single Storey Porch Extension At: 17 Hawkins Crescent, Shoreham-By-Sea, West Sussex


rja Planning & Building Consultants Ltd.
16 Greenacres
Shoreham-By-Sea
West Sussex
BN43 5WY
t/f: 01273 467297 mob: 07971 375739
e: rex@rjapbc.co.uk web: www.rjapbc.co.uk


Chartered Institute of Architectural Technologists

PROJECT: 17 Hawkins Crescent, Shoreham-By-Sea
DRAWING TITLE: Proposed Floor Plan & Elevations
CLIENT: Mr & Mrs R. Dunn
DWG NO: 15540-01
REVISION: B
SCALE: 1:50 @ A1
DATE: 7.4.2015
DRAWN: rex