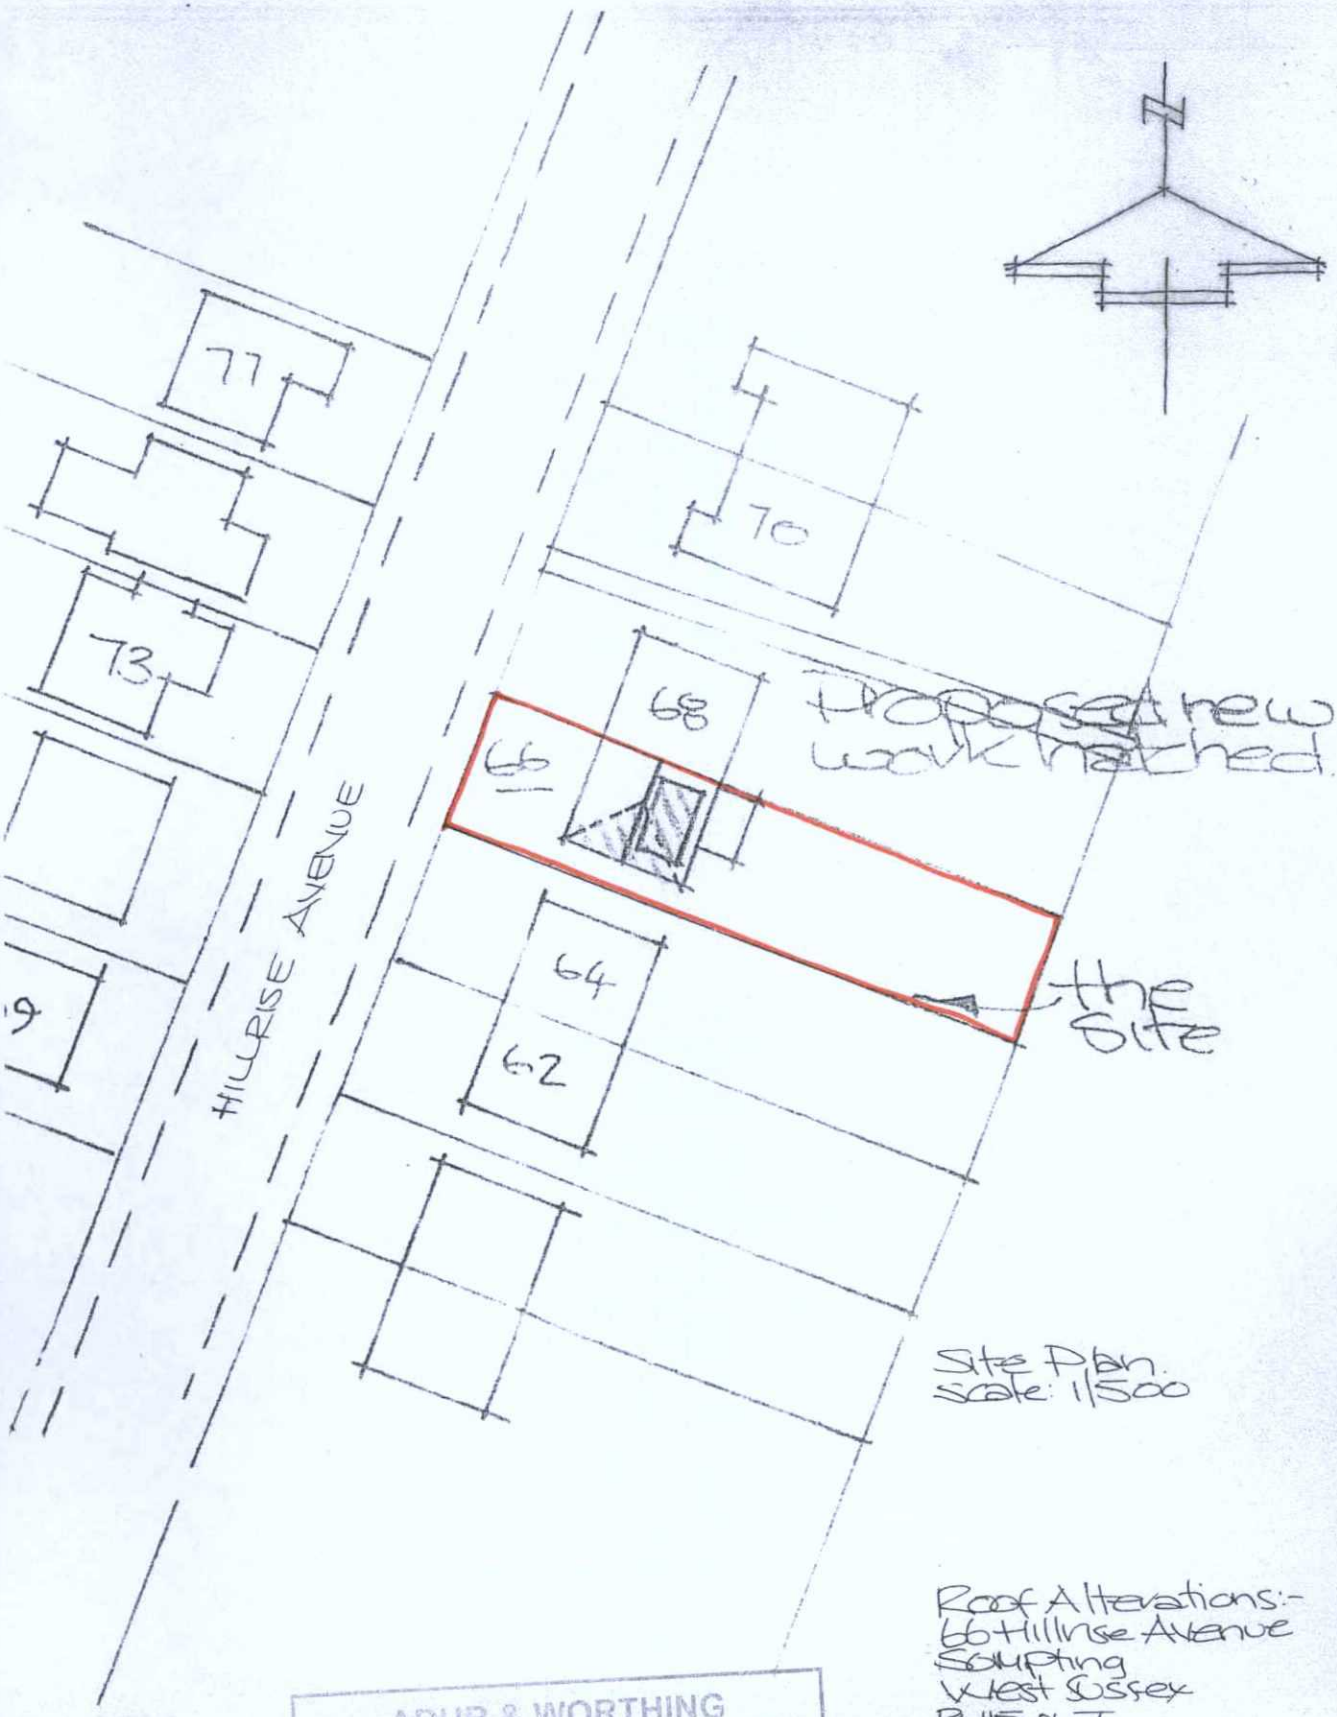

Site Plan
scale: 1/500

Roof Alterations:-
66 Hillrise Avenue
Sompting
West Sussex
BN15 0LT

Drawing No 215/498/4

ADUR & WORTHING
PLANNING SERVICES

PLAN	AWDM/ 1053/15
DATE VALID	13 JUL 2015