A3 PAPER SIZE



Existing Side Elevation. (North)

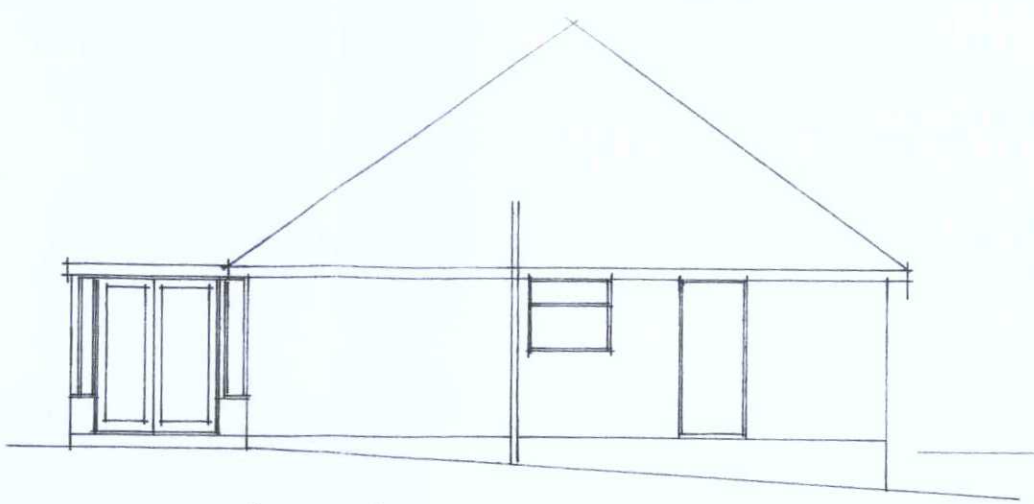

Existing Side Elevation. (South)

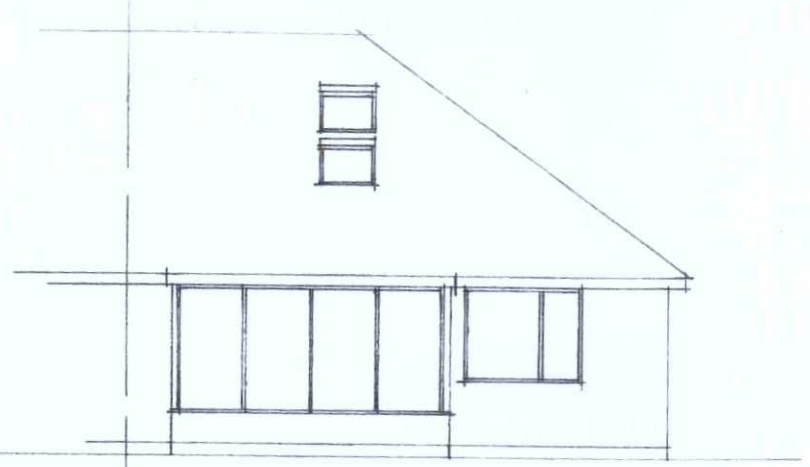

Existing Rear Elevation (East)

Elevations Scale: 1:100

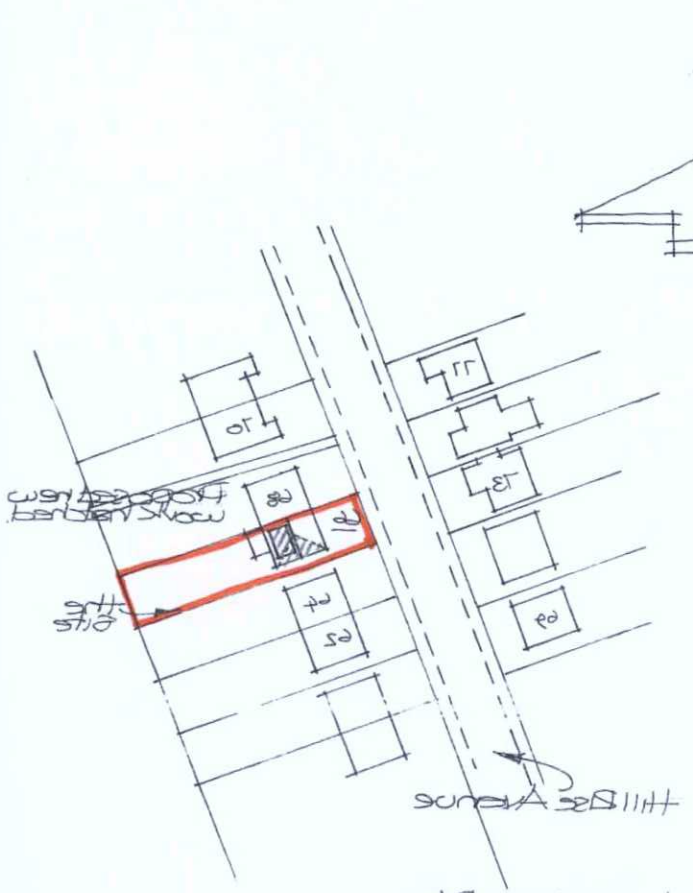


Location Plan.
Scale: 1:1250

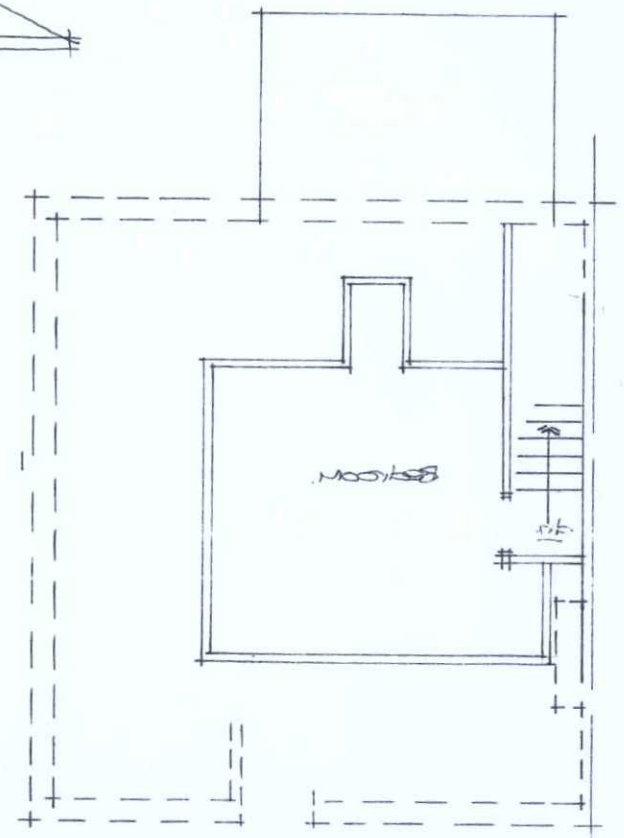


Existing First Floor Plan
Scale: 1:100

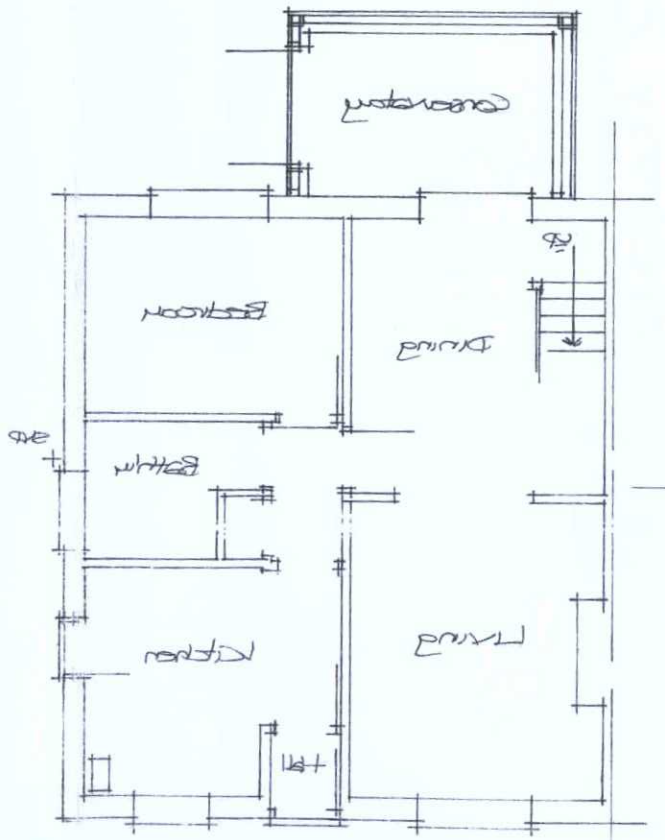


Existing Ground Floor Plan
Scale: 1:100

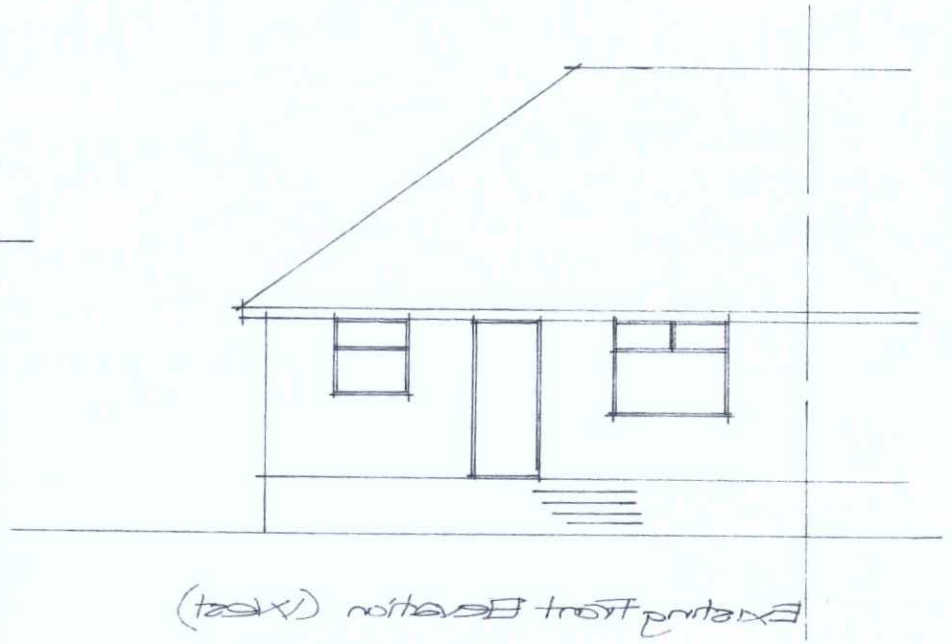

Existing Front Elevation (West)

Roof alterations:
66 HILLRISE AVENUE SOMPTING
WEST SUSSEX BN15 0LT

Drawing No. 215/498/1

| ADUR & WORTHING PLANNING SERVICES | |
|---|---|
| PLAN | AWDM/1053/15 |
| DATE VALID | 13 JUL 2015 |

Paul Trussler
44 Firle Road
Lancing
West Sussex
BN15 0NZ