A3 PAPER SIZE

Roof alterations:
66 HILLRISE AVENUE SOMPTING
WEST SUSSEX BN15 0LT

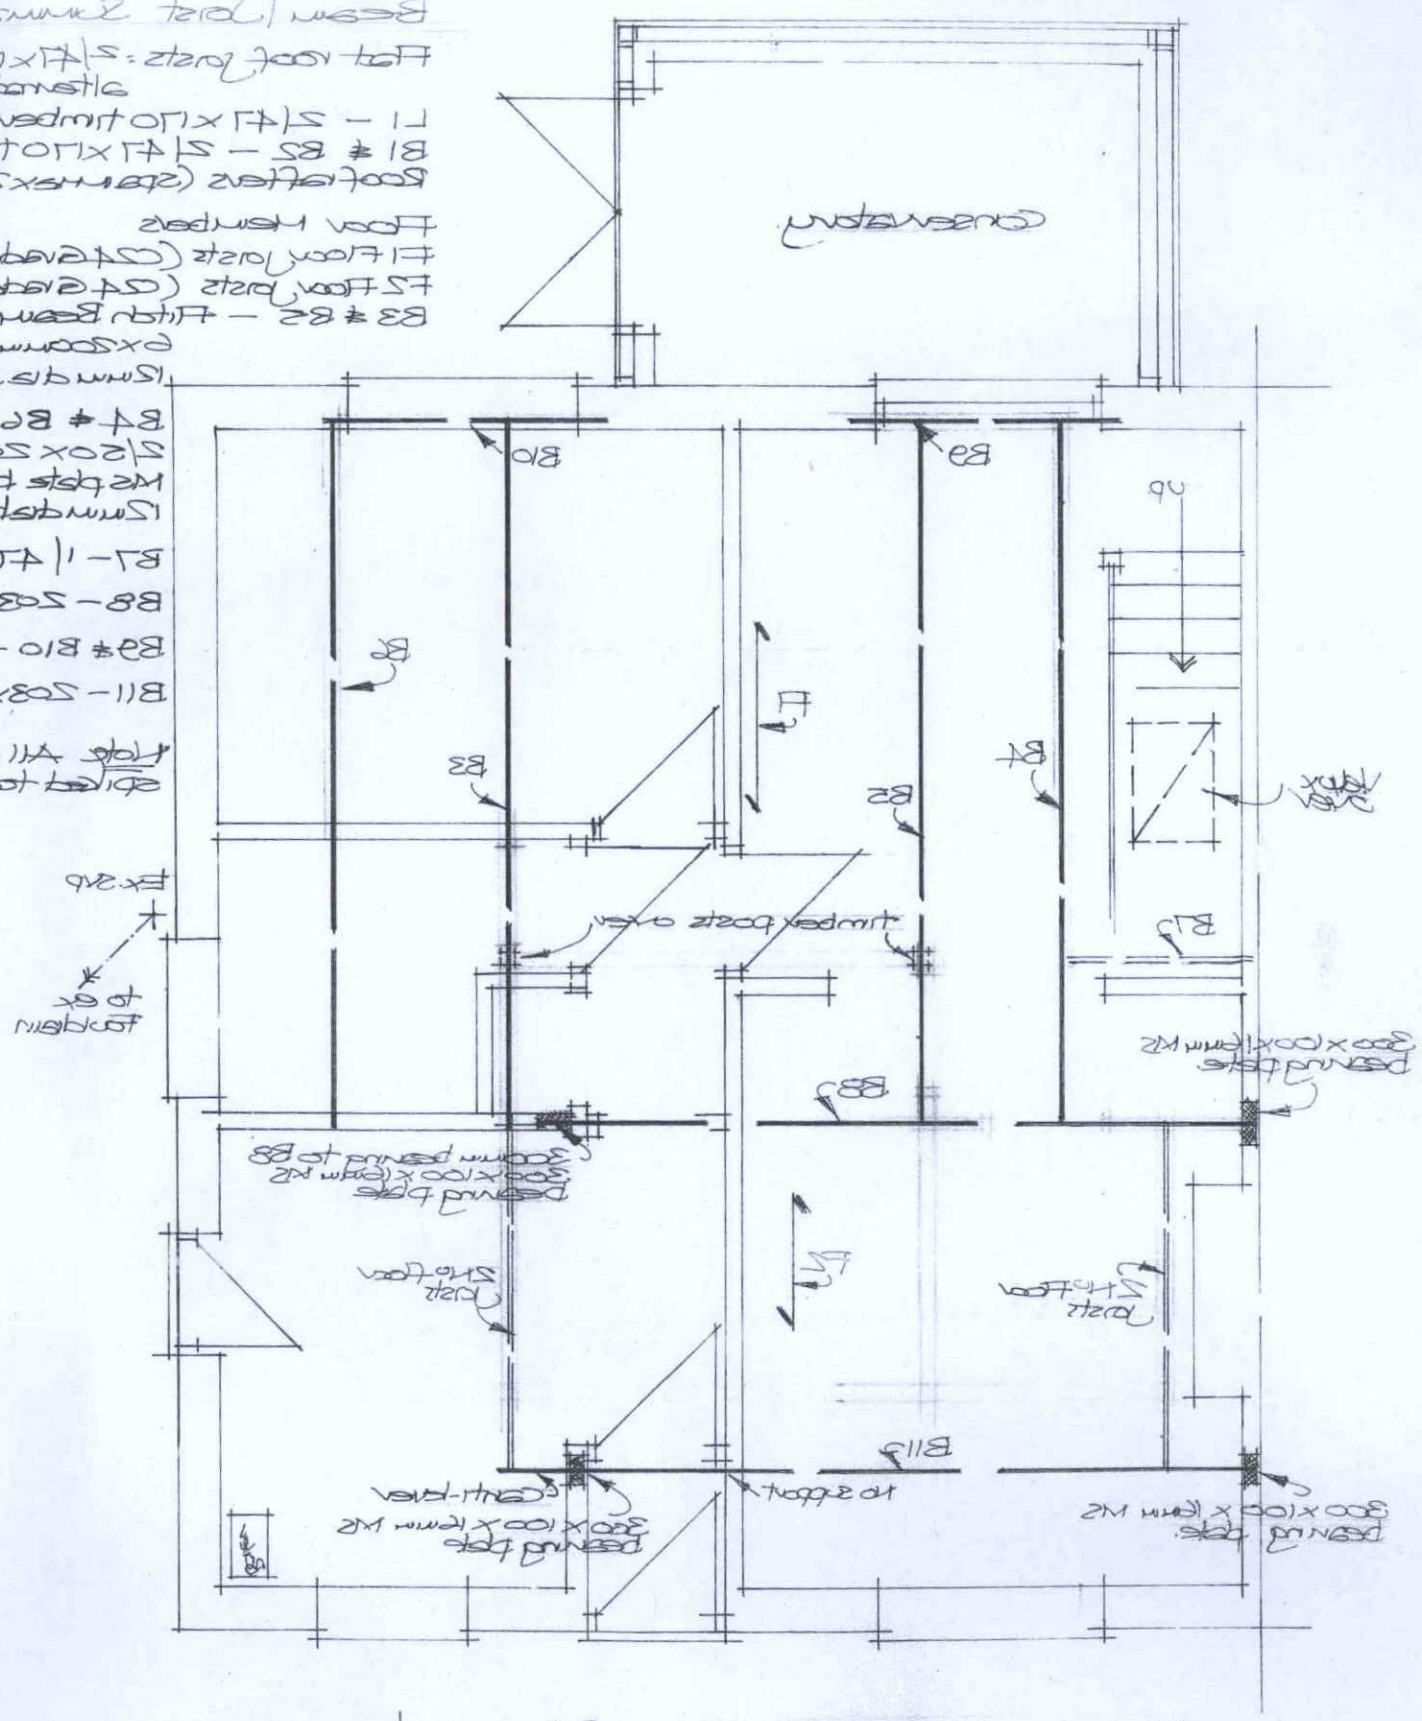
Conservatory
B10
B9
B8
B7
B6
B5
B4
B3
B2
B1
UP
Timber posts over
Existing Roof
Existing Roof
Existing Roof