A3 PAPER SIZE

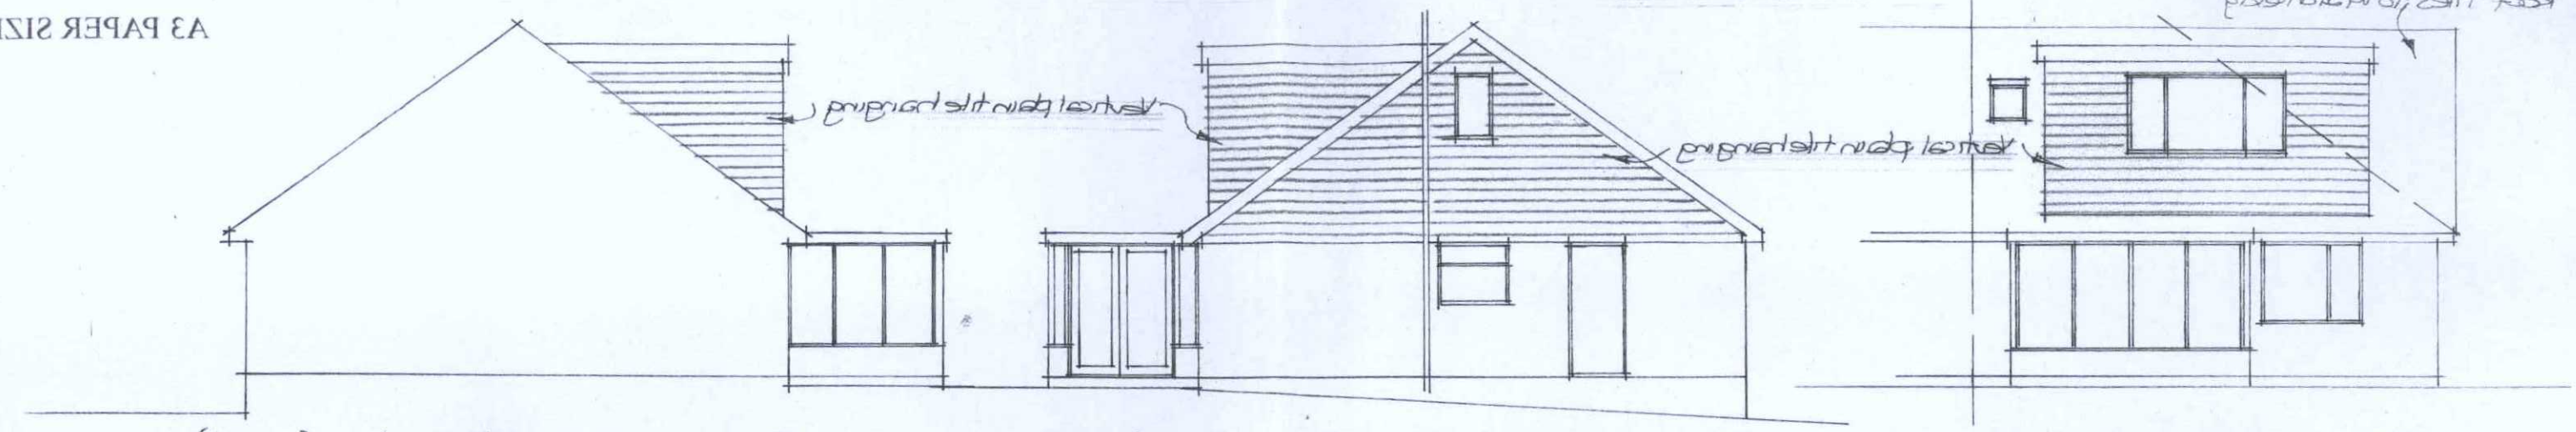

Proposed Side Elevation (North)

Proposed Side Elevation (South)

Proposed Rear Elevation (East)

Elevations: scale: 1:100

ADUR & WORTHING PLANNING SERVICES	
PLAN	AWDM/1053/15
DATE VALID	13 JUL 2015

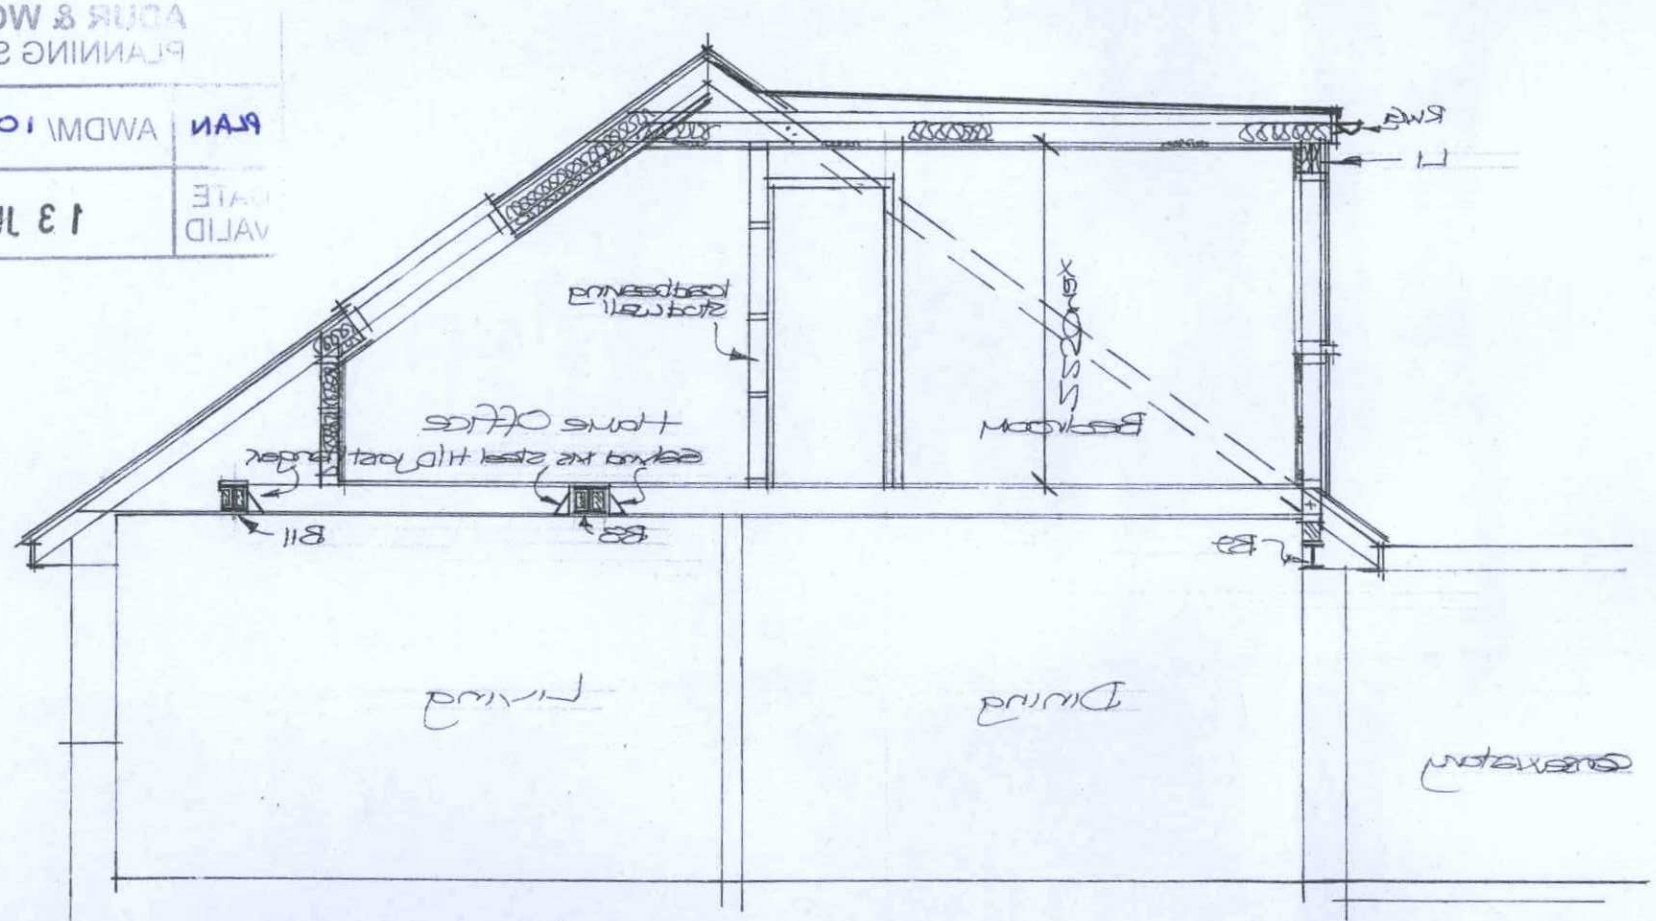
Roof tiles to match existing
Vertical plain tile hanging
Roof tiles to match existing
Vertical plain tile hanging
Roof tiles to match existing
Vertical plain tile hanging