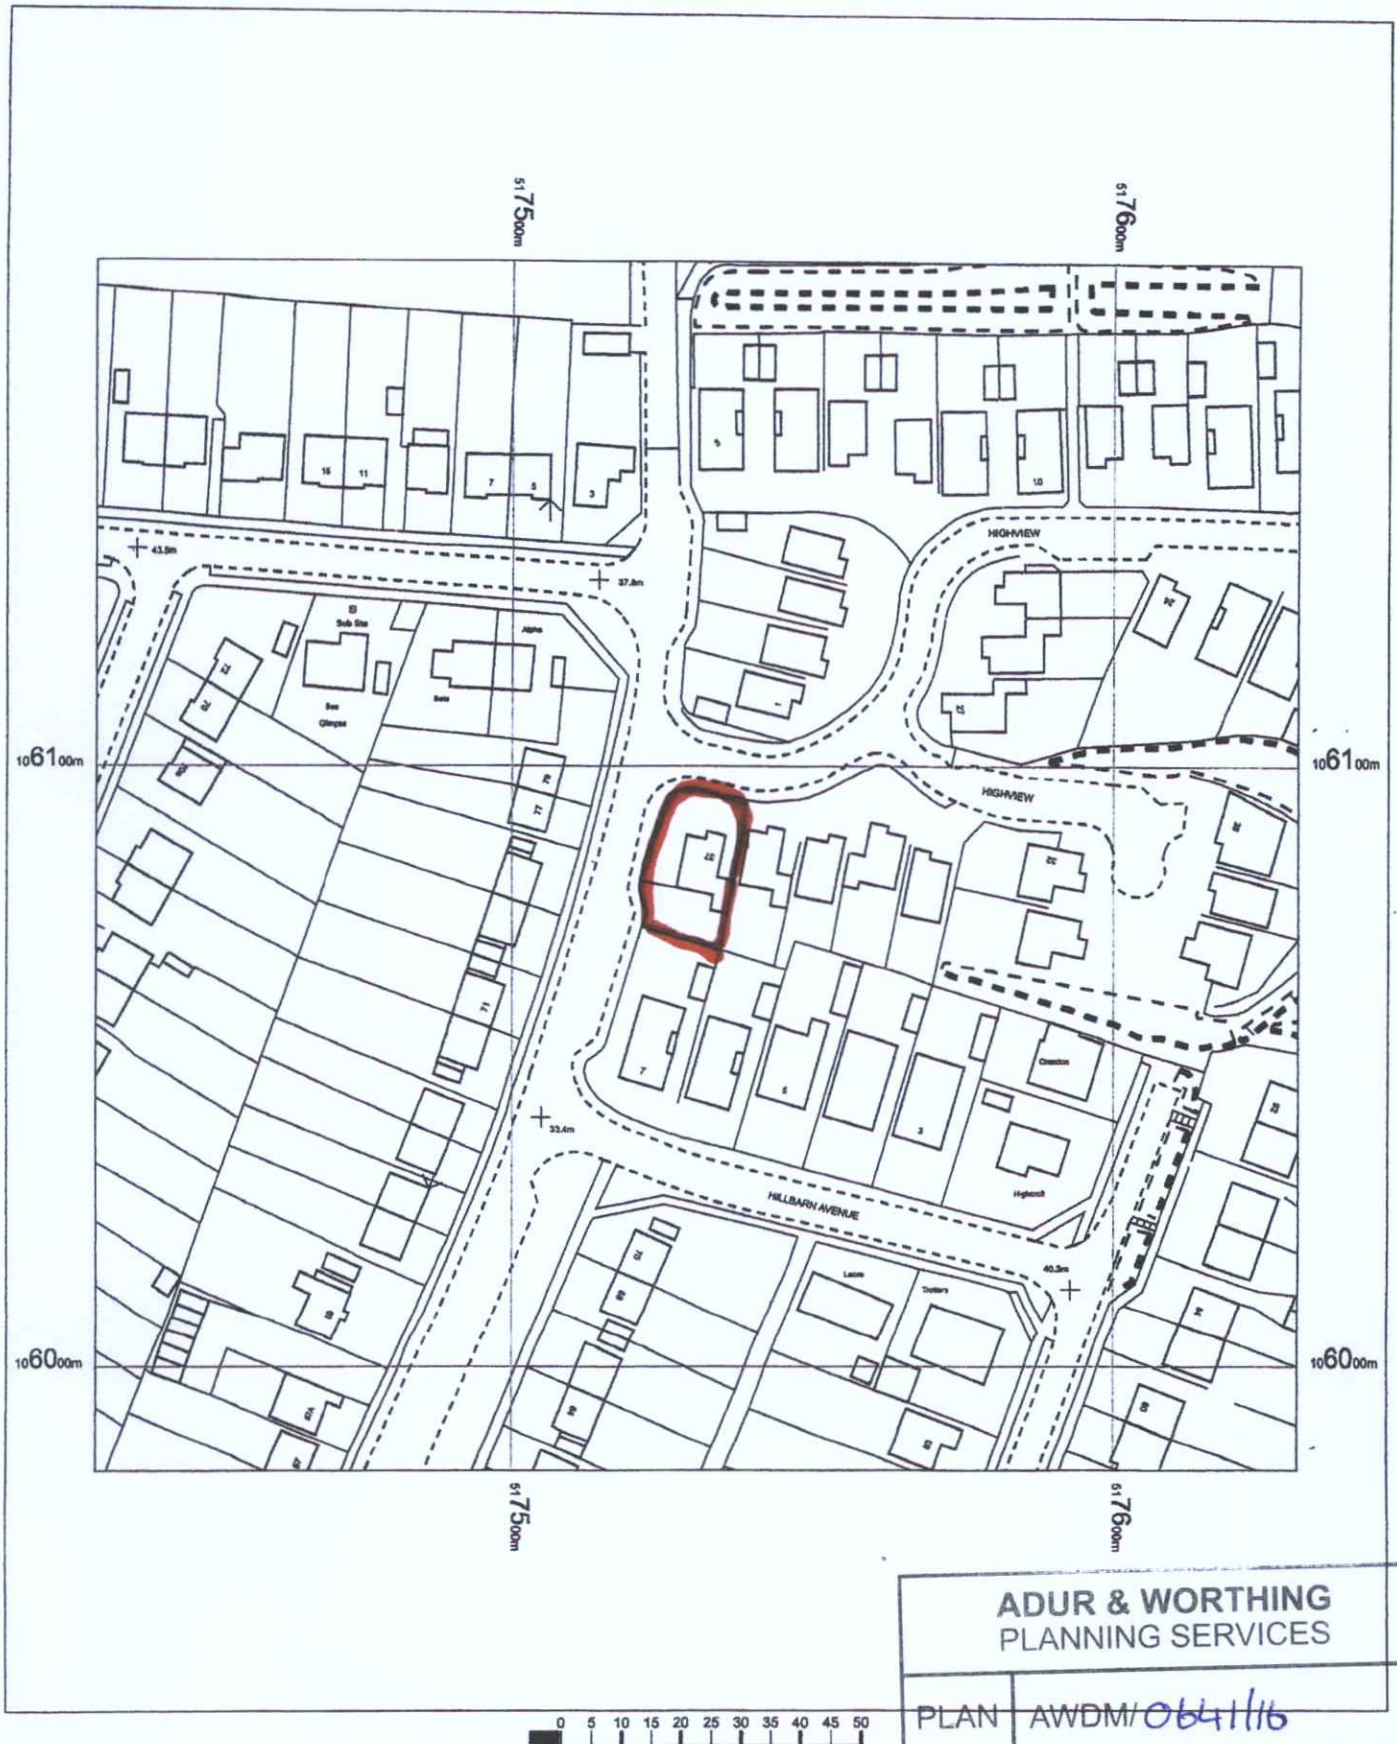

ADUR & WORTHING
PLANNING SERVICES

PLAN	AWDM/0641/16
DATE VALID	27 APR 2016

N

37 High View
Sompting
Worthing
West Sussex
BN15 0QW

OS MasterMap 1250/2500/10000 scale
21 November 2014, ID: BW1-00379903
www.blackwellmapping.co.uk

1:1250 scale print at A4, Centre: 517531 E, 106083 N

©Crown Copyright Ordnance Survey. Licence no. 100041040

Mapping sourced from Ordnance Survey

BLACKWELL'S
www.blackwellmapping.co.uk
TEL: 01865 333 677
maps.oxford@blackwell.co.uk