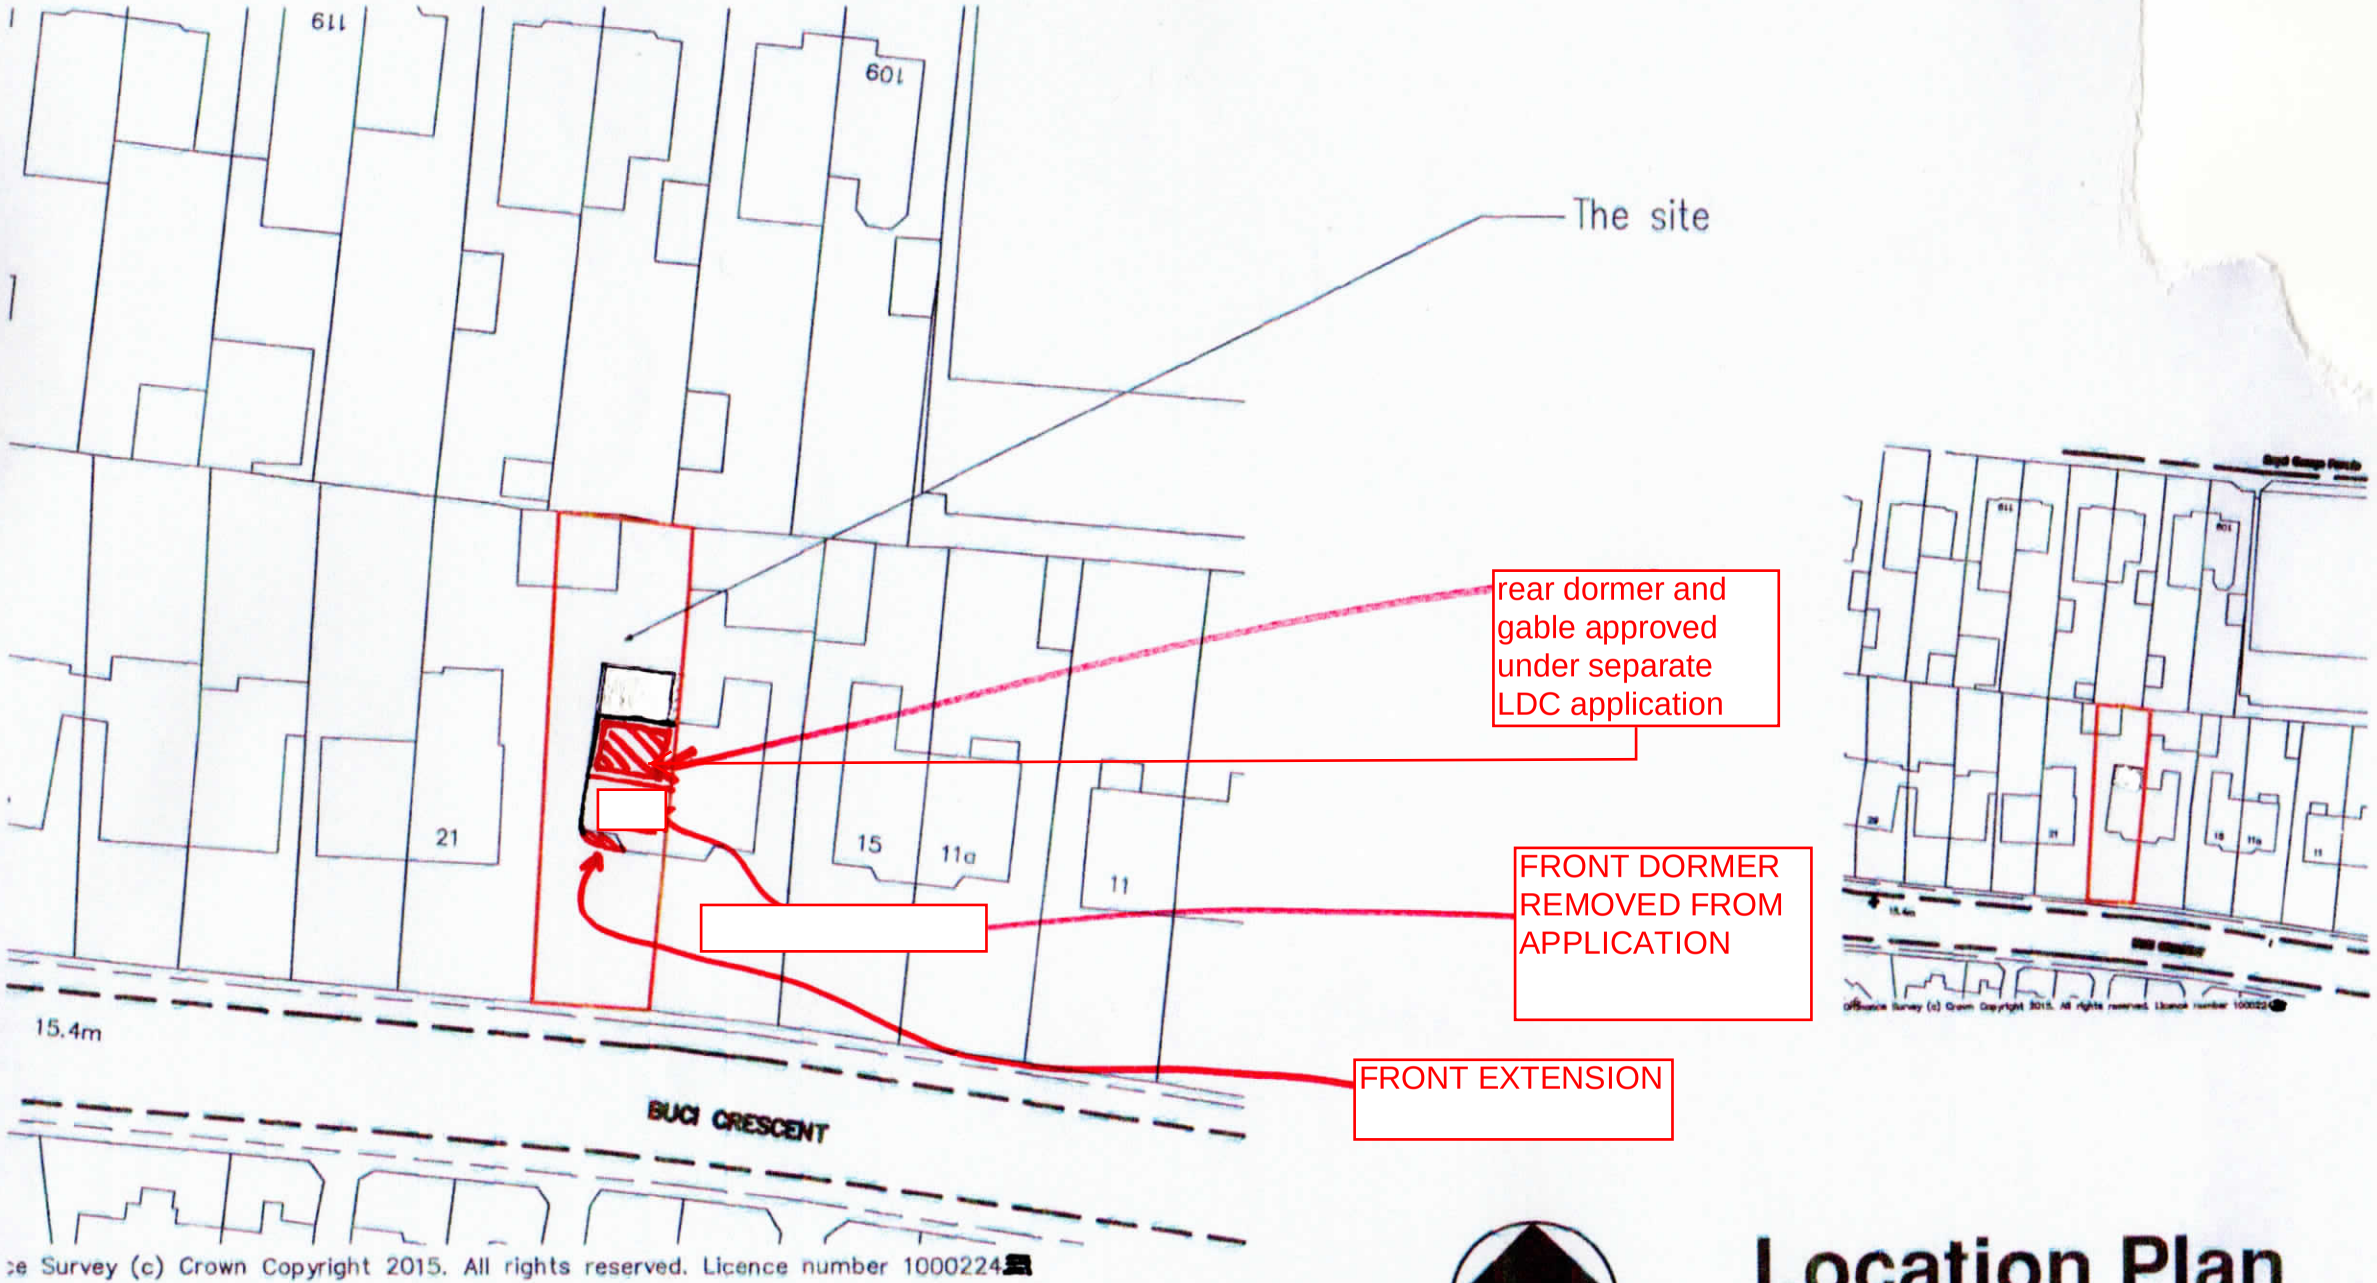

Location Plan
1:1250

Block Plan
1:500

10m 20m 30m 40m
1:500 Scale Bar

10m 20m 30m 40m 50m
1:1250 Scale Bar

Project:
19 Buci Crescent
Shoreham-By-Sea
West Sussex

Title:
Location & Block Plans

Client:
Mr & Mrs A Alderson

Scale:
1:1250, 1:500 @ A3

Date: DEC 19 Drawn: AA

Drg. No. [redacted] Rev'n