

Scale 1:100


0 1 2 3 4 5 6 7 8 9 10 Metres

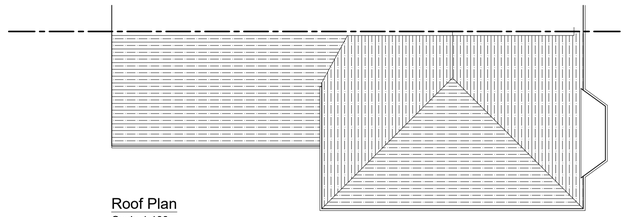


Roof Plan
Scale 1:100

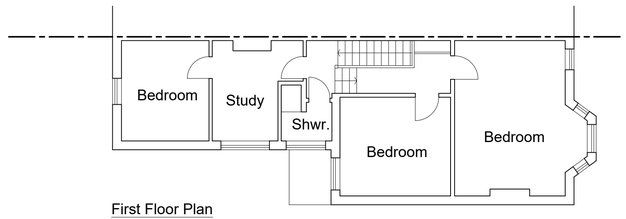

First Floor Plan
Scale 1:100

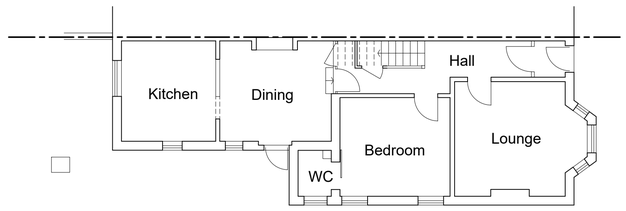

Ground Floor Plan
Scale 1:100

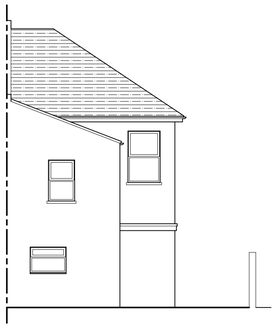

Rear (north) Elevation
Scale 1:100



Side (west) Elevation
Scale 1:100



Front (south) Elevation
Scale 1:100

Rev:	Description:	Date:
A	Sections removed, roof plan added.	23.08.24

HORIZON DESIGN
ARCHITECTURAL TECHNOLOGY

Horizon Design Limited
4 High View
Worthing BN13 3DQ
01903 205868
info@horizon-design.co.uk www.horizon-design.co.uk

Client:
Mr Yang

Project:
Alterations to:
154 Tarring Road
Worthing
West Sussex
BN11 4HA

Drawing title:
Existing Plans, Elevations, Sections.

Scale:
1:100 / 1:50 @ A1

Date: 15.08.24

Drawn: KWF

Drawing number: 3182-01

Revision: A