






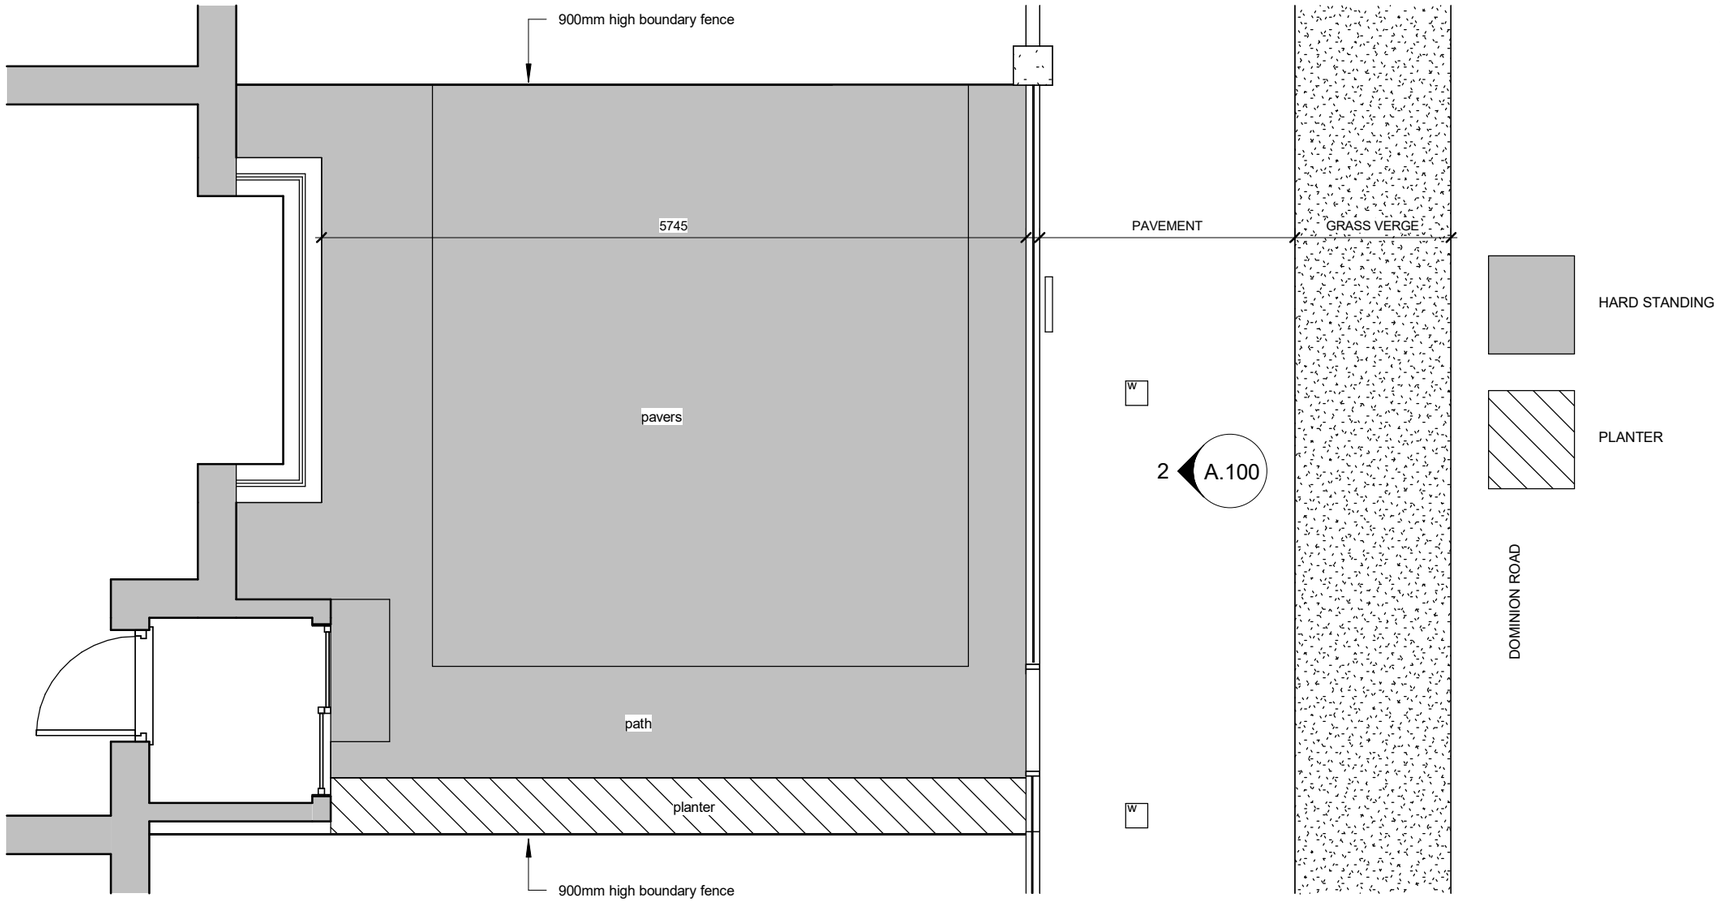

VISUAL SCALE 1:50 @ A3

## 1 GROUND FLOOR

1 : 50




## 2 ELEVATION FACING EAST

1 : 50

KRONA DESIGN
ARCHITECTURAL DESIGN & DRAFTING
4 Union Place | Worthing | BN11 1LG
info@kronadesign.co.uk | kronadesign.co.uk
Tel: 01903 256150 Mob: 07827 994111

PROJECT

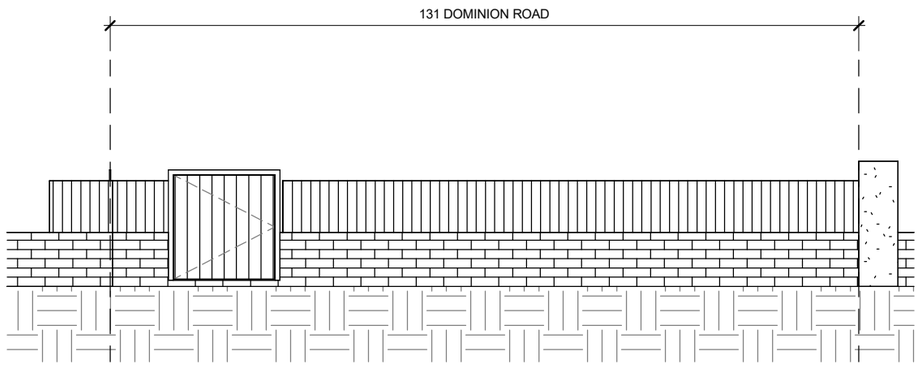Proposed Dropped Kerb & Driveway

ADDRESS

131 Dominion Road Worthing

TITLE

As Existing

CLIENT

Ramazan Kizilcay

| DRAWN | STATUS | DATE |
|---|---|---|
| JLB | Design | 05/11/24 |

| SCALE (@ A3) | PROJECT NUMBER |
|---|---|
| 1 : 50 | KD.1639 |

| DRAWING NUMBER | REV |
|---|---|
| A.100 | A |

© KRONA DESIGN