0m 1m 2m 3m 4m 5m

VISUAL SCALE 1:50 @ A3

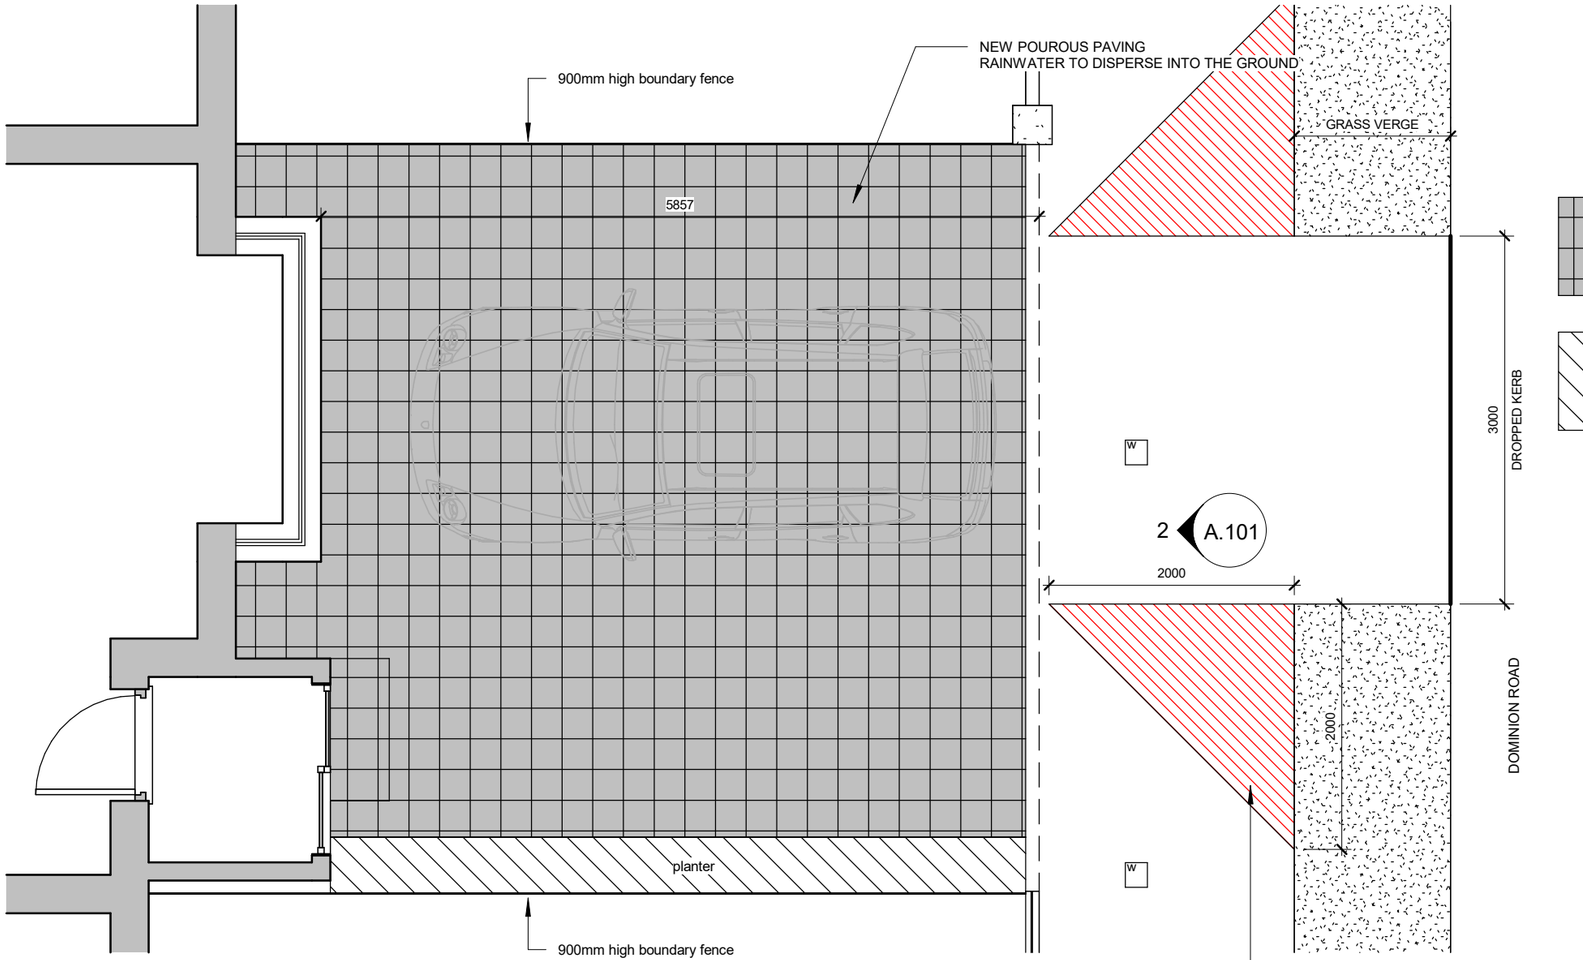

1 GROUND FLOOR

1 : 50

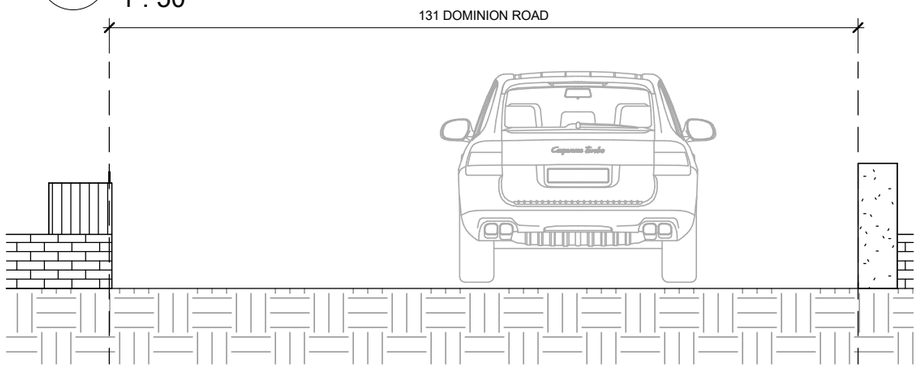

2 ELEVATION FACING EAST

1 : 50

POROUS HARD STANDING

PLANTER

KRONA DESIGN
ARCHITECTURAL DESIGN & DRAFTING
4 Union Place | Worthing | BN11 1LG
info@kronadesign.co.uk | kronadesign.co.uk
Tel: 01903 256150 Mob: 07827 994111

PROJECT

Proposed Dropped Kerb & Driveway

ADDRESS

131 Dominion Road Worthing

TITLE

As Proposed

CLIENT

Ramazan Kizilcay

DRAWN	STATUS	DATE
JLB	Design	05/11/24

SCALE (@ A3)	PROJECT NUMBER
1 : 50	KD.1639

DRAWING NUMBER	REV
A.101	A

© KRONA DESIGN