


Existing West Elevation
Scale 1:100




Existing South Elevation
Scale 1:100




Existing East Elevation
Scale 1:100

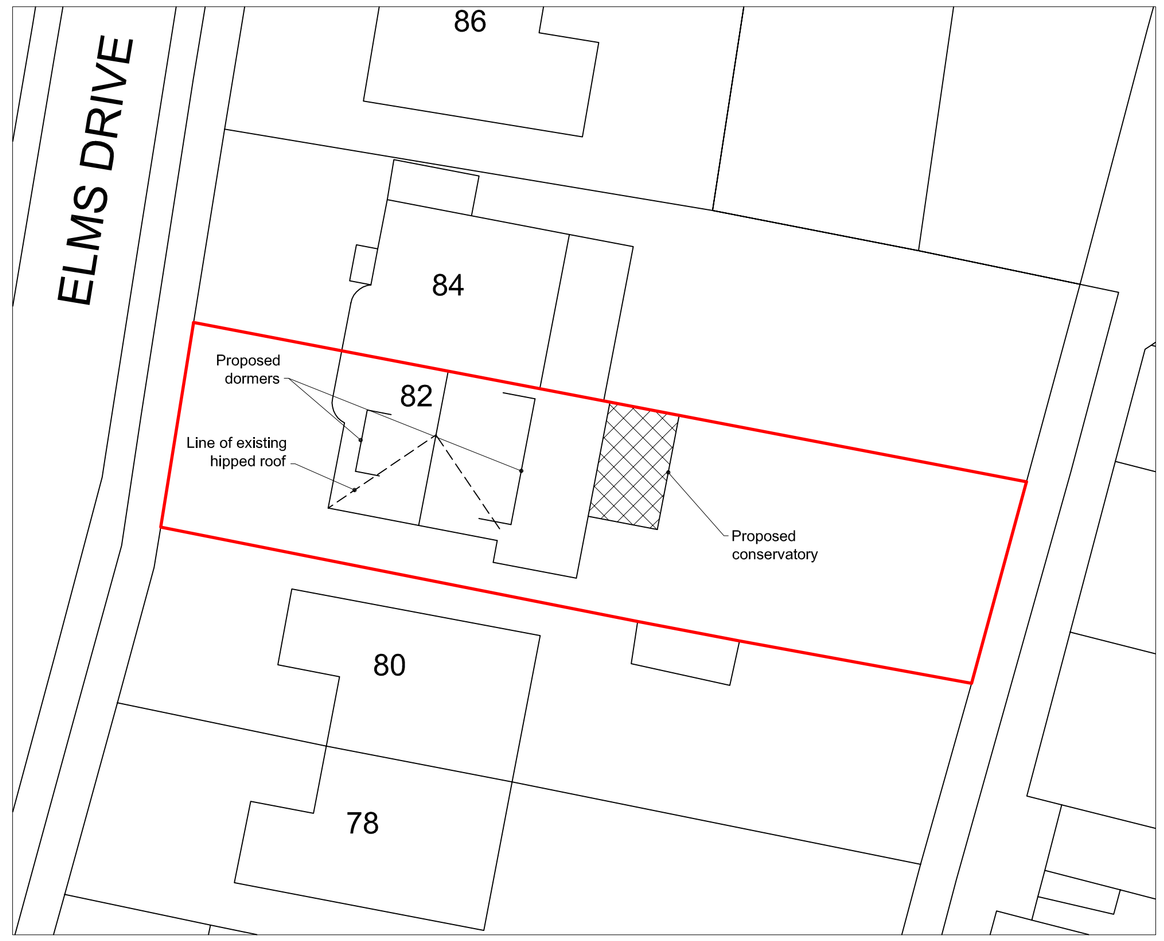

Block Plan
Scale 1:200

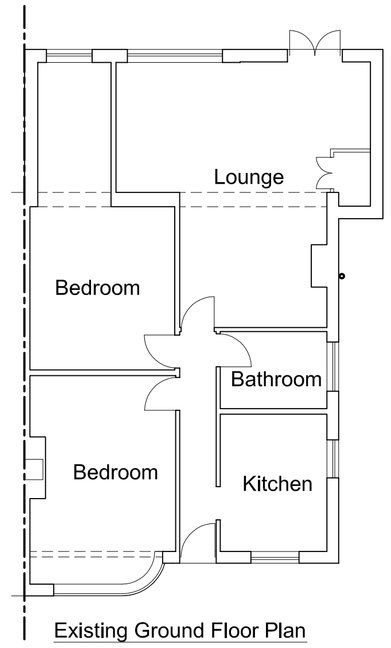


Existing Ground Floor Plan
Scale 1:100

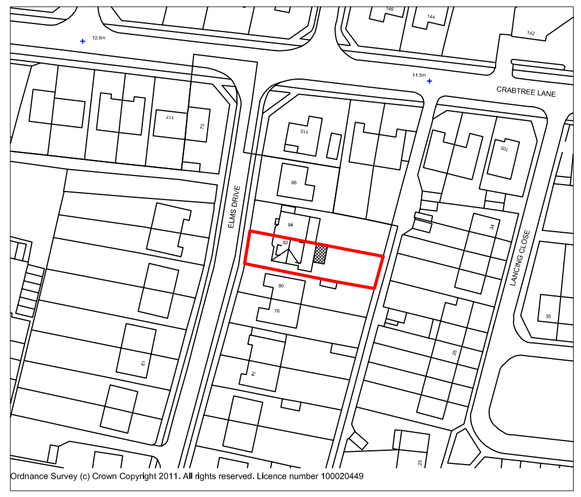

Location Plan
Scale 1:1250




Proposed West Elevation
Scale 1:100

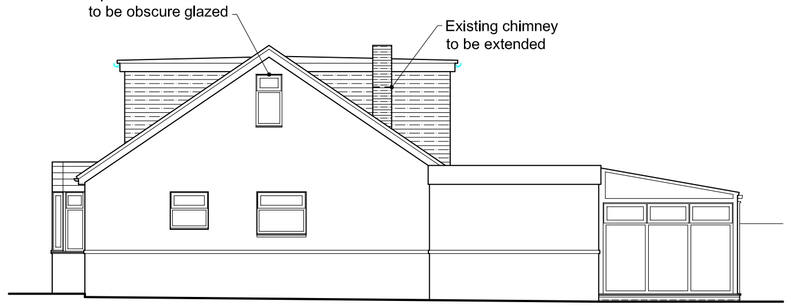


Proposed South Elevation
Scale 1:100




Proposed East Elevation
Scale 1:100

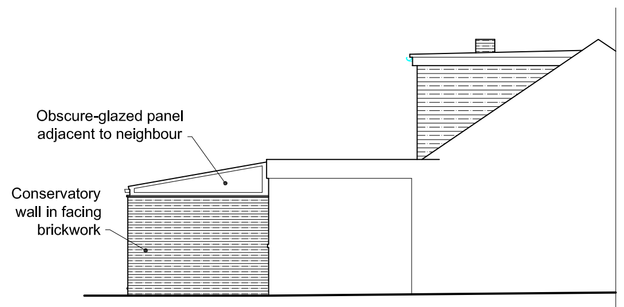


Proposed North Elevation (part)
Scale 1:100

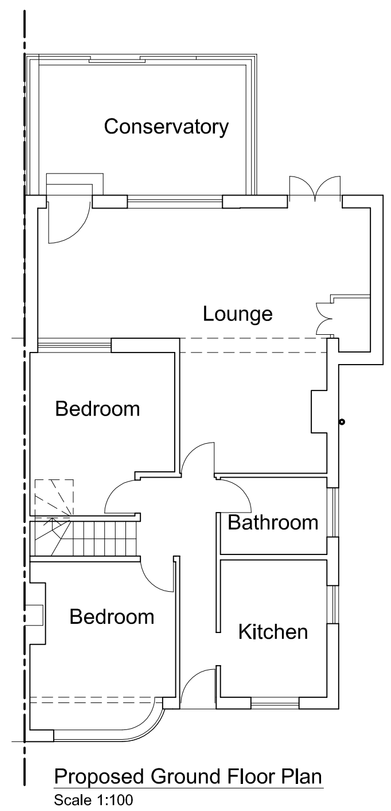

Proposed Ground Floor Plan
Scale 1:100

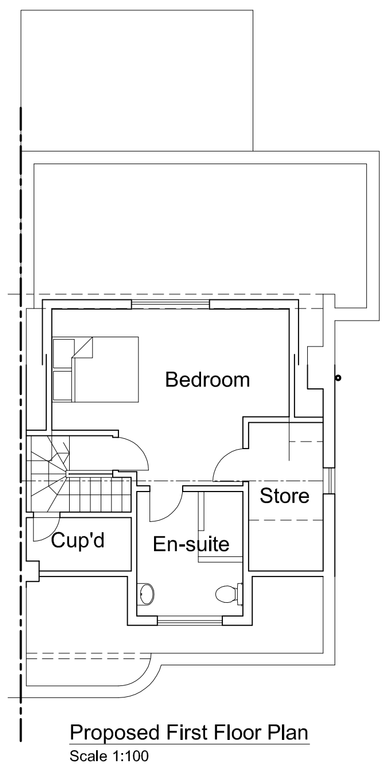

Proposed First Floor Plan
Scale 1:100

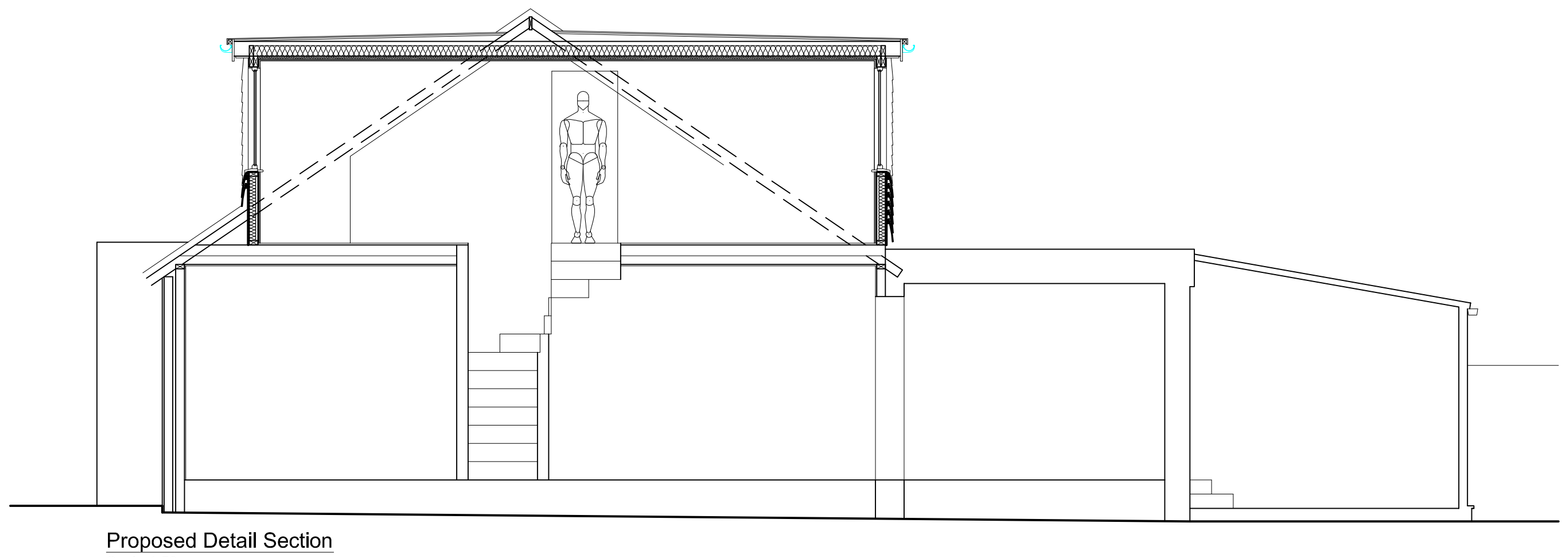

Proposed Detail Section
Scale 1:50

Rev:	Description:	Date:
A	En-suite moved, chimney extended, Conservatory side wall revised, Location & Block Plan added.	16/11/11

Horizon Design Ltd
34 Railway Approach
Worthing
West Sussex, BN11 1UR
T: 01903 205868
E: info@horizon-design.co.uk
W: www.horizon-design.co.uk

Client:
South Coast Building & Roofing

Project:
Proposed Extensions and Alterations to:
82 Elms Drive
Lancing
West Sussex
BN15 9LR

Drawing title:
Existing & Proposed Elevations, Plans, Section, Location & Block Plan

Scale:
1:100 / 1:50 / 1:1250 / 1:200 @ A1

Date: 09/11/11
Drawn: KWF

Drawing number: 2552-01
Revision: A