98 Old Fort Rd
Shoreham-by-Sea

Revision (A)

Second Floor Side windows deleted.

March 11

SECOND



EXISTING

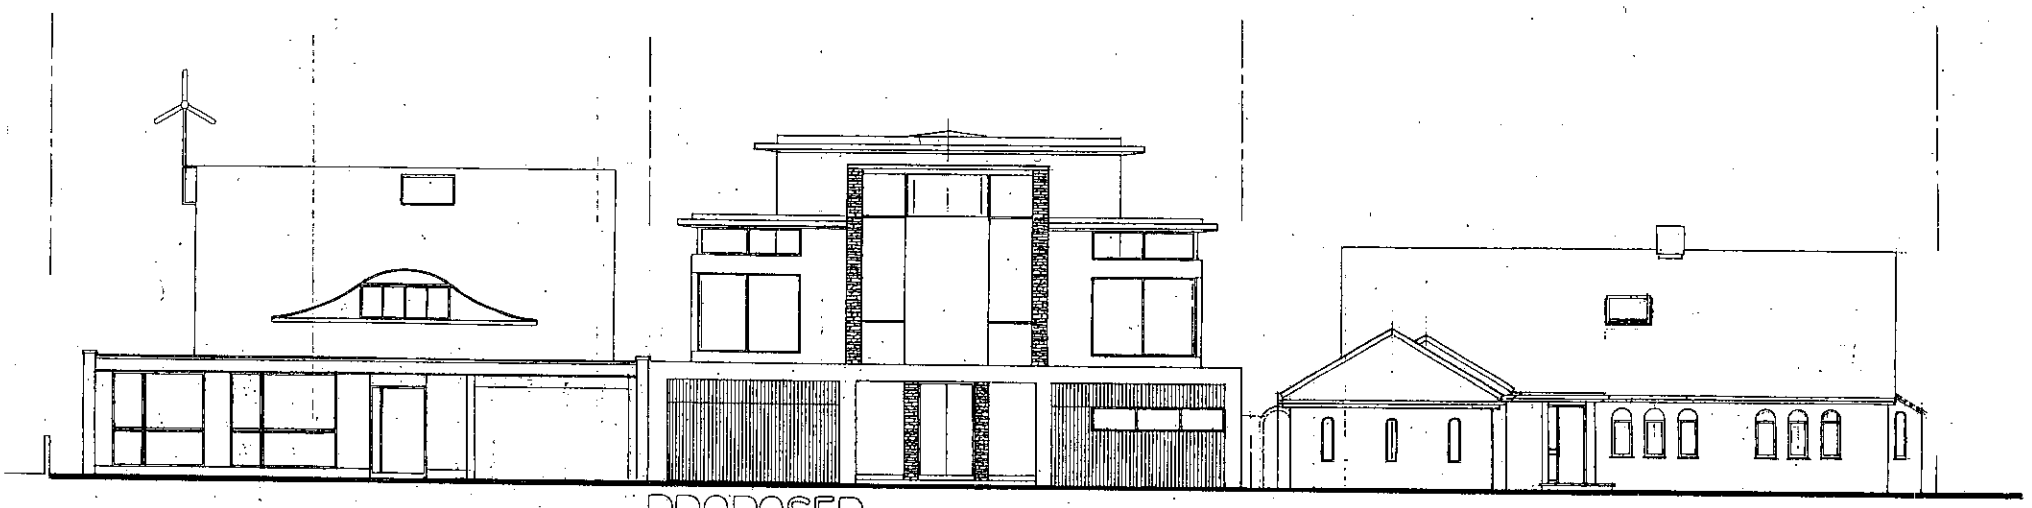

PROPOSED

FRONT (NORTH)

SCALE: 1: 200