


DO NOT SCALE FROM THIS DRAWING

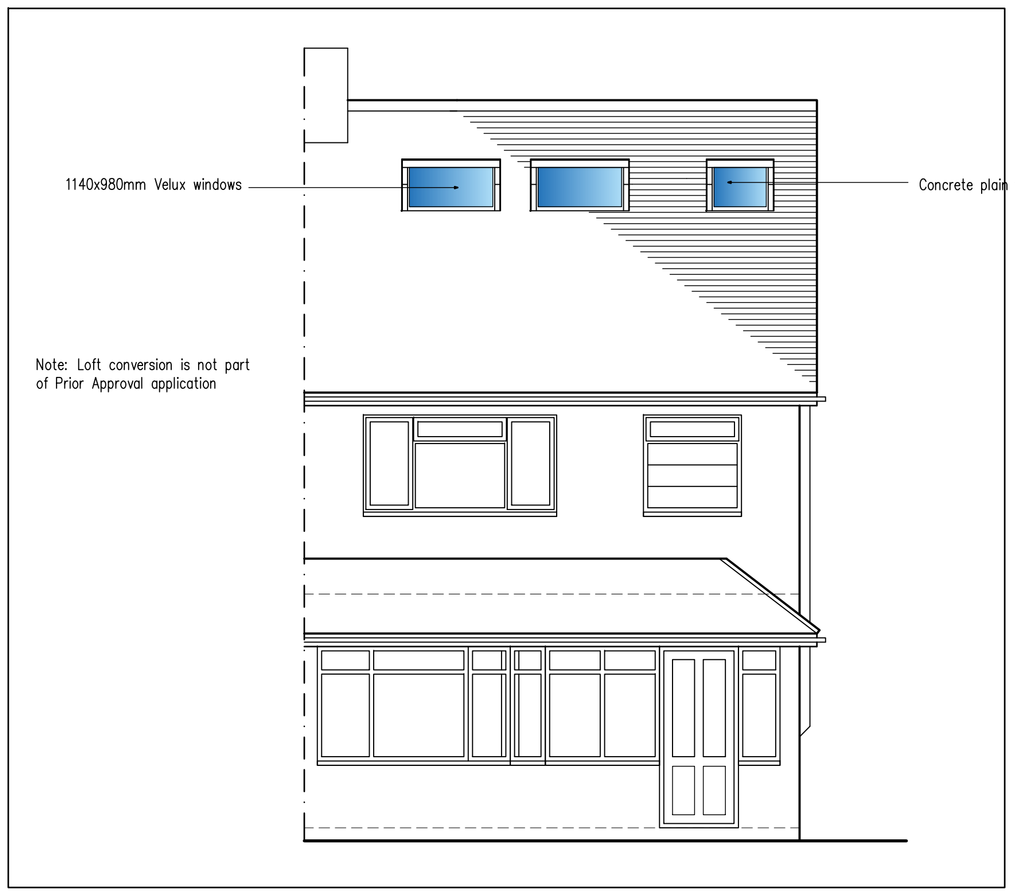


East Elevation

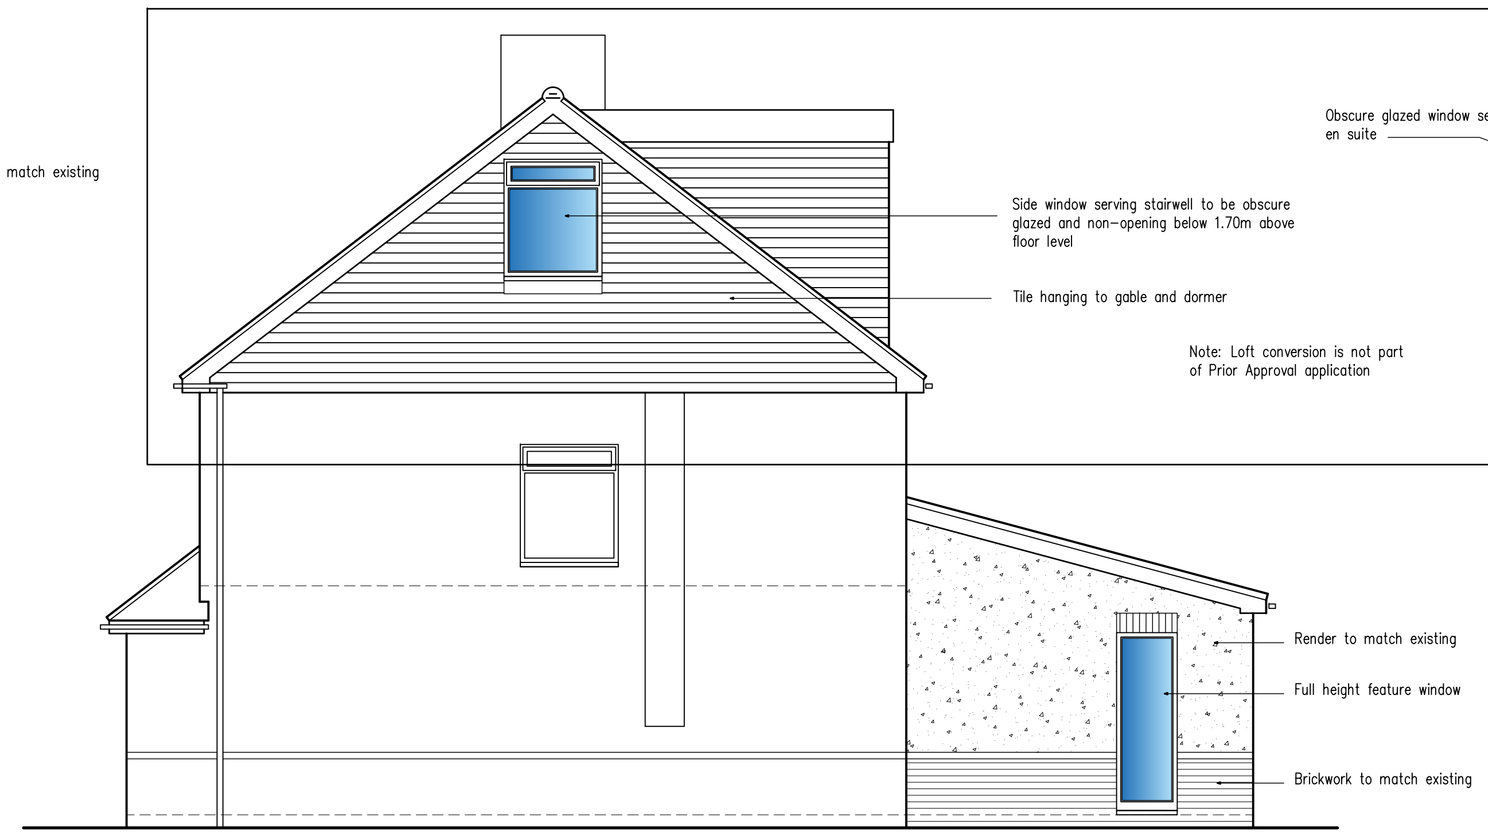

North Elevation

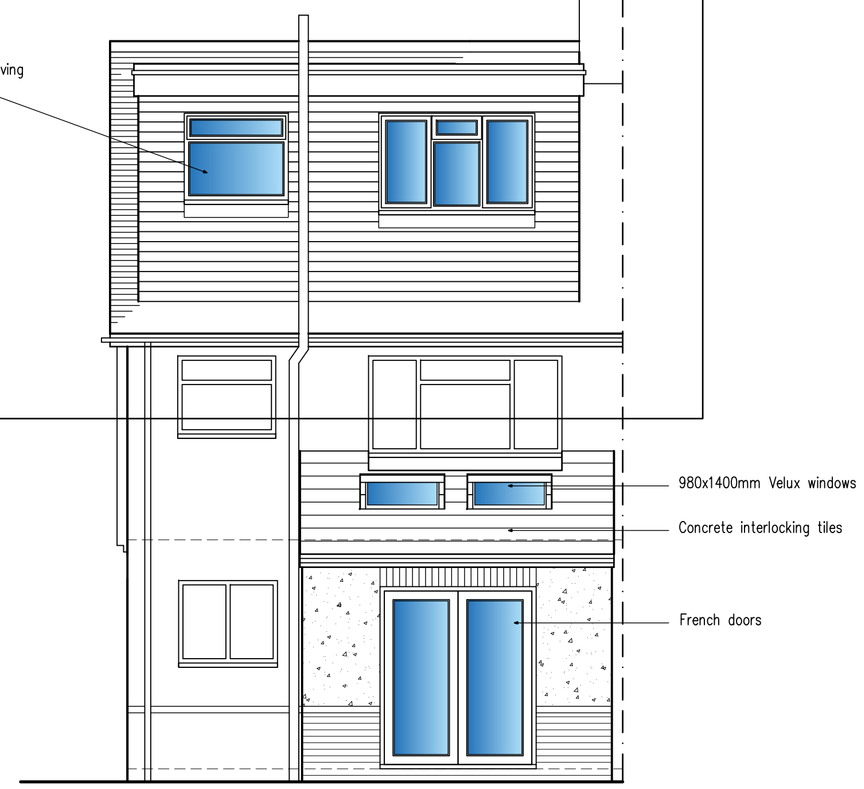

West Elevation

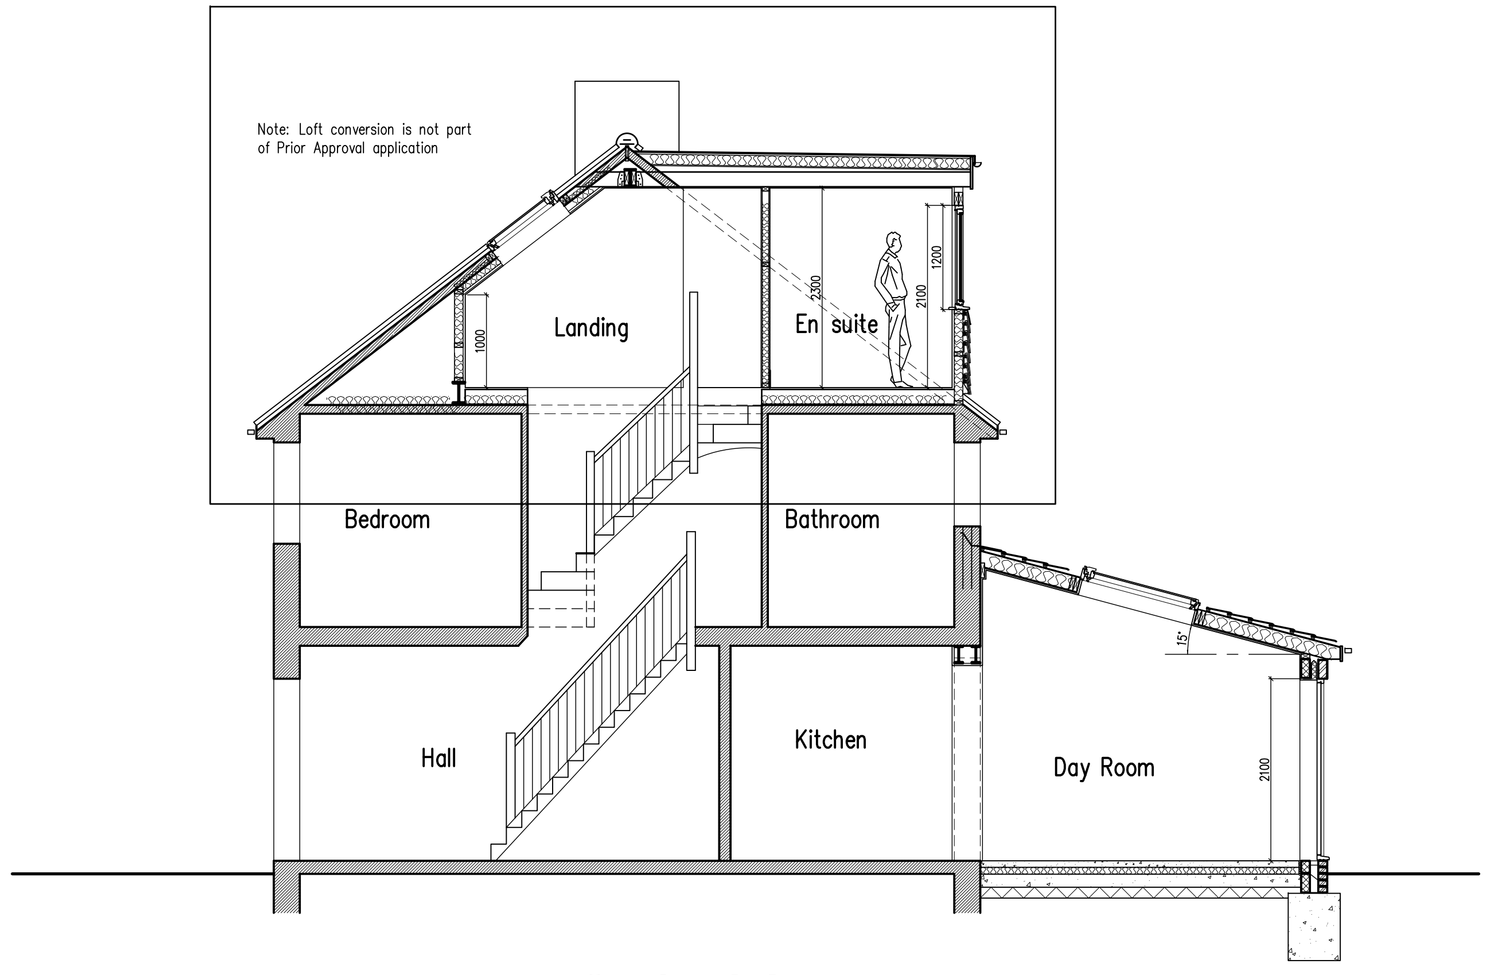

Section A-A

1m 2m 3m 4m 5m 6m 7m 8m 9m 10m

1:50 Scale Bar

A	26.07.19	Client's requirements added

Proposed Conversion Of Roof Space & Single Storey Rear Extenion at: 6 Sullington Way, Shoreham-By-Sea, West Sussex

rja Planning & Building Consultants Ltd.
1st Floor
10 High Street
Shoreham-By-Sea
West Sussex BN43 5DA
t: 01273 467297 mob: 07971 375739
e: rex@rjapbc.co.uk web: www.rjapbc.co.uk

Chartered Institute of Architectural Technologists

PROJECT: 6 Sullington Way, Shoreham-By-Sea
DRAWING TITLE: Proposed Elevations & Section
CLIENT: Mr & Mrs J. Fenby
DWG NO: 19748-02
REVISION: A
SCALE: 1:50 @ A1
DATE: 24.07.19
DRAWN: rex