

AMENDMENT

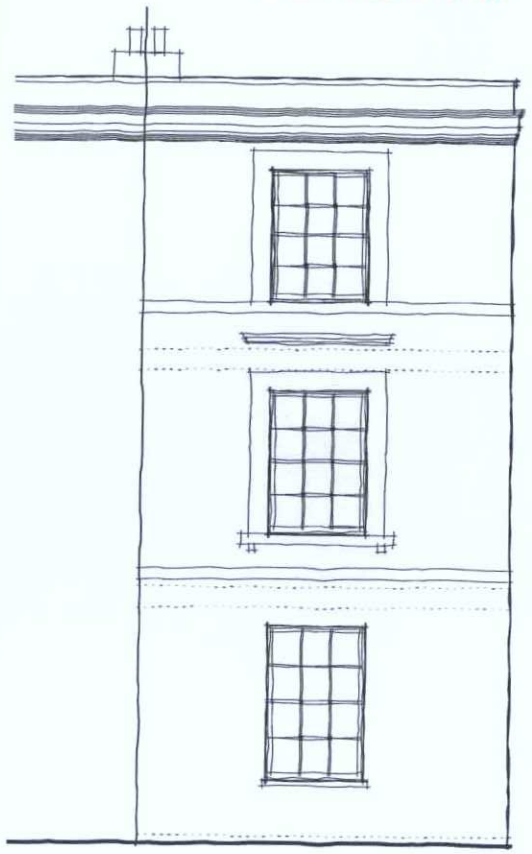

North Elevation

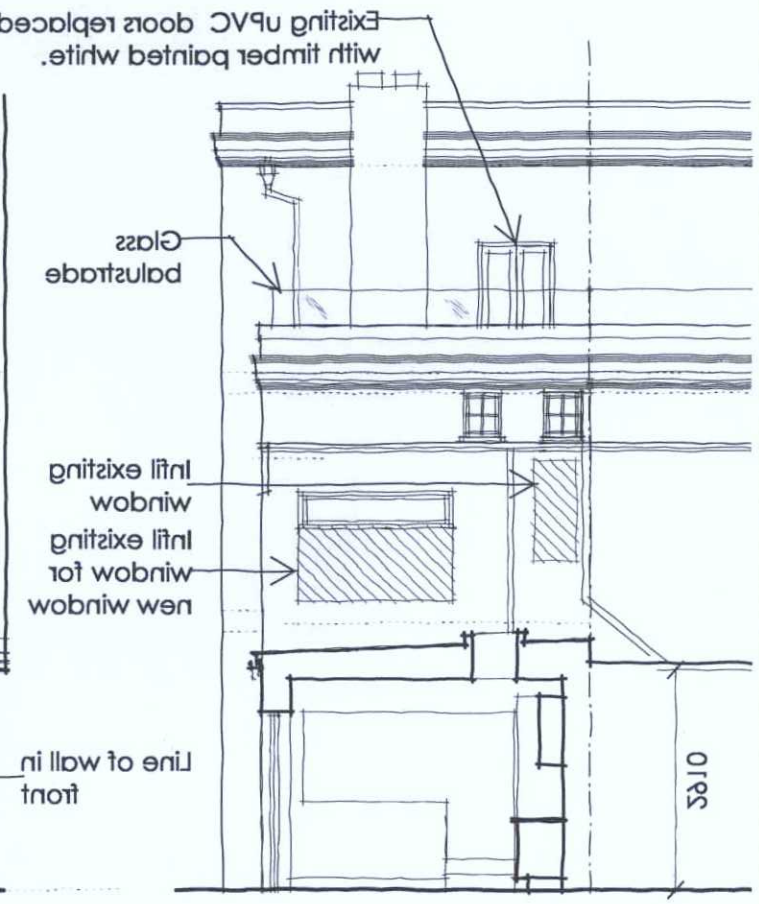


Front/East Elevation



South Elevation and Section B-B

Extension Materials
Walls - white render to match adjacent existing walls
Windows - white aluminium
Roof finish - Zinc

Elements to be demolished

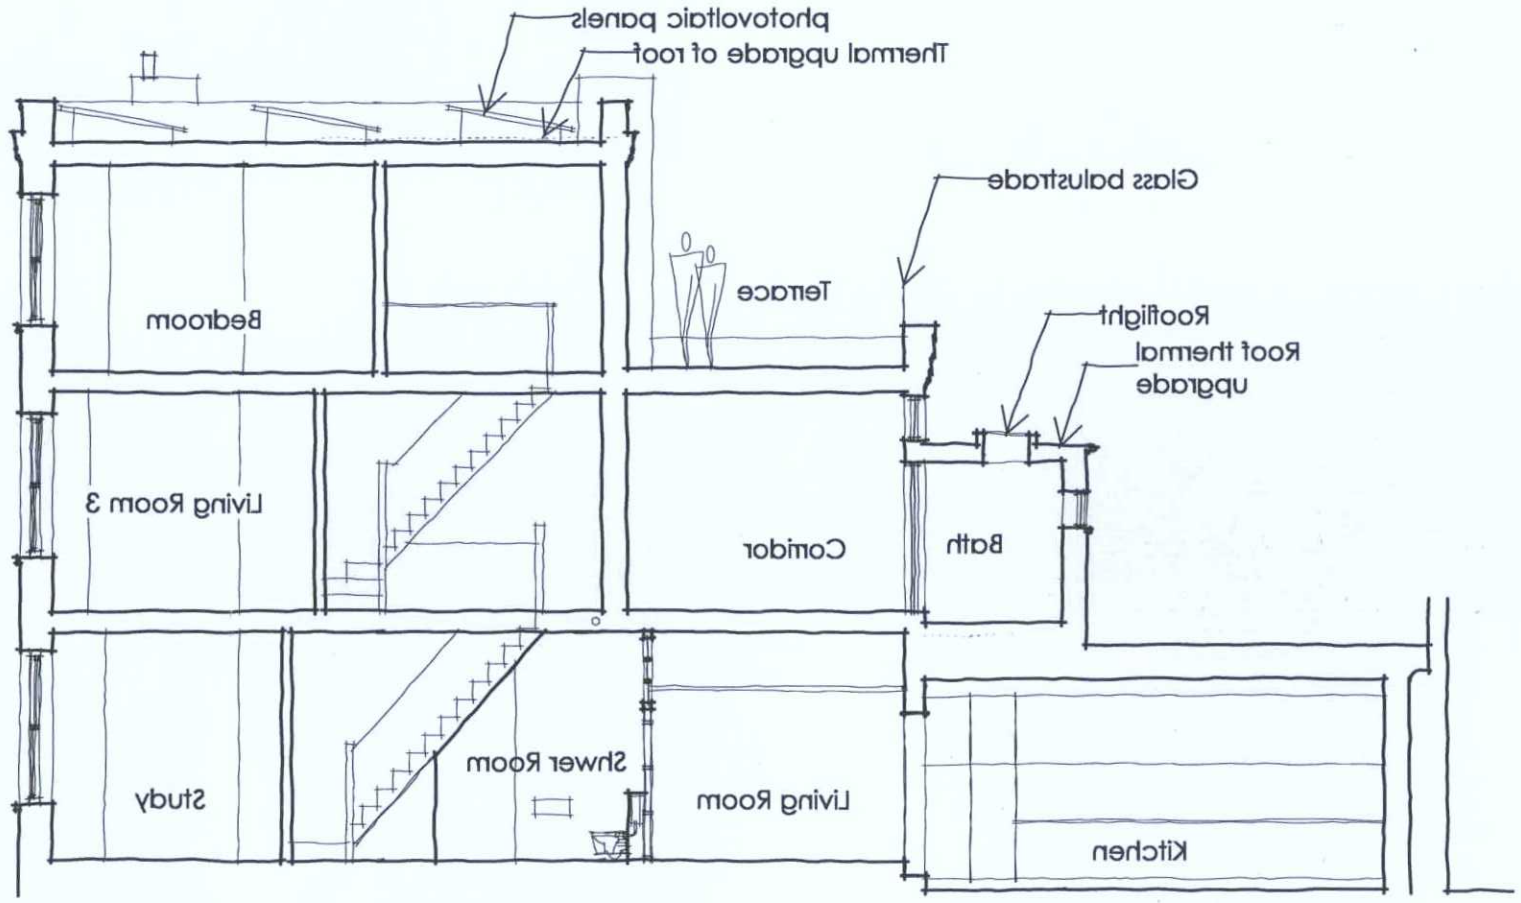

Section A-A

B After client review	1 Aug 2019
A Amendments after PO and CO site visit	23 July 2019
Revision Notes	Date

eskay architects
62 Parkside
Shoreham-by-Sea
BN43 6HA
tel: 07745 654 556

project
53 Southdown Rd BN43 5AL

drawing
Proposed Elev and Sections

ref	dwg no.	rev
DX	05	B

scale	size	date
1:100	A3	Feb 2019

status
Planning 1

ADUR & WORTHING PLANNING SERVICES

PLAN	AWDM/ 0705/19
DATE VALID	Rec'd - 1 AUG 2019