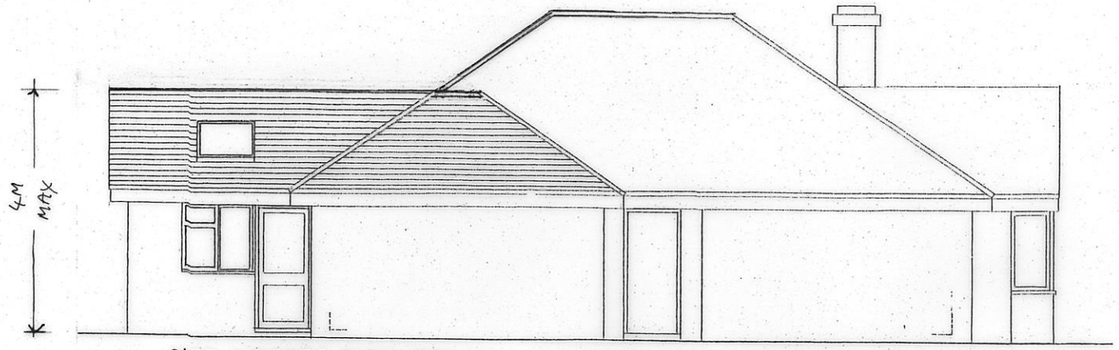

SIDE [WEST] ELEVATION

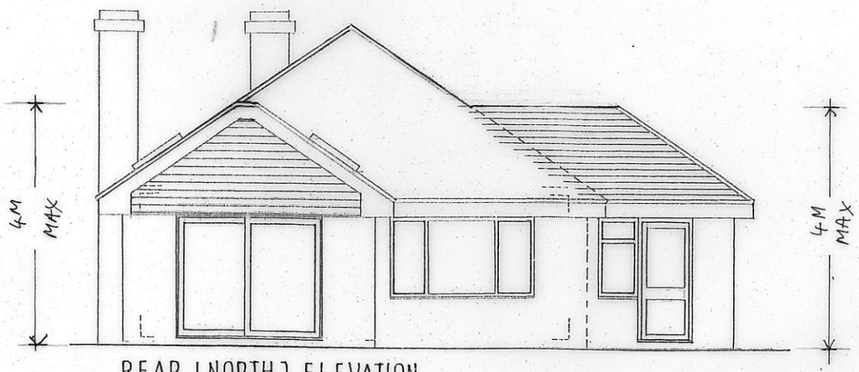

REAR [NORTH] ELEVATION

ALL MATERIALS TO MATCH EXST'G.

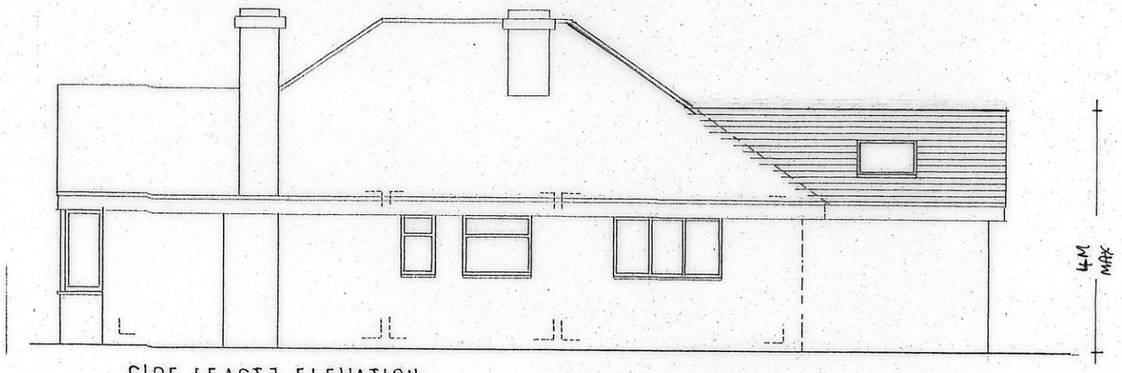

SIDE [EAST] ELEVATION

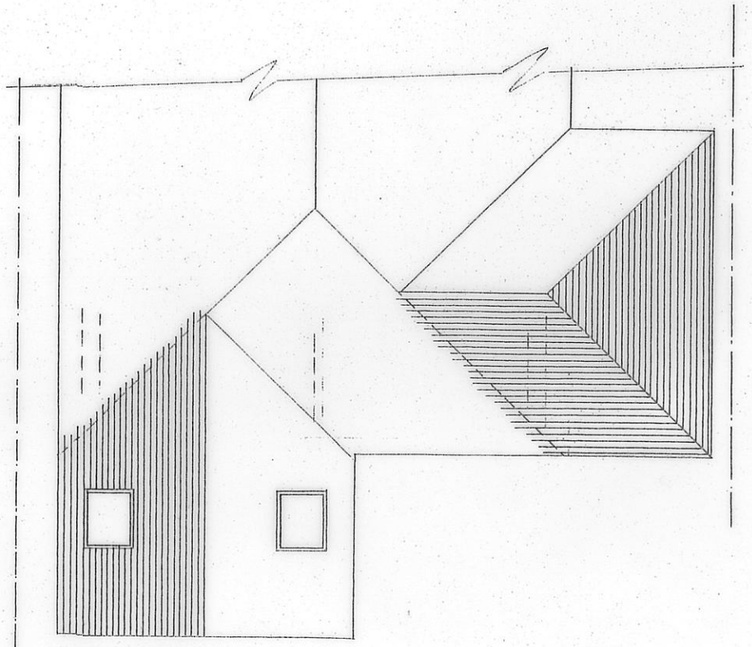

ROOF PLAN

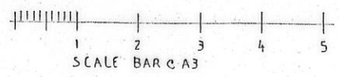

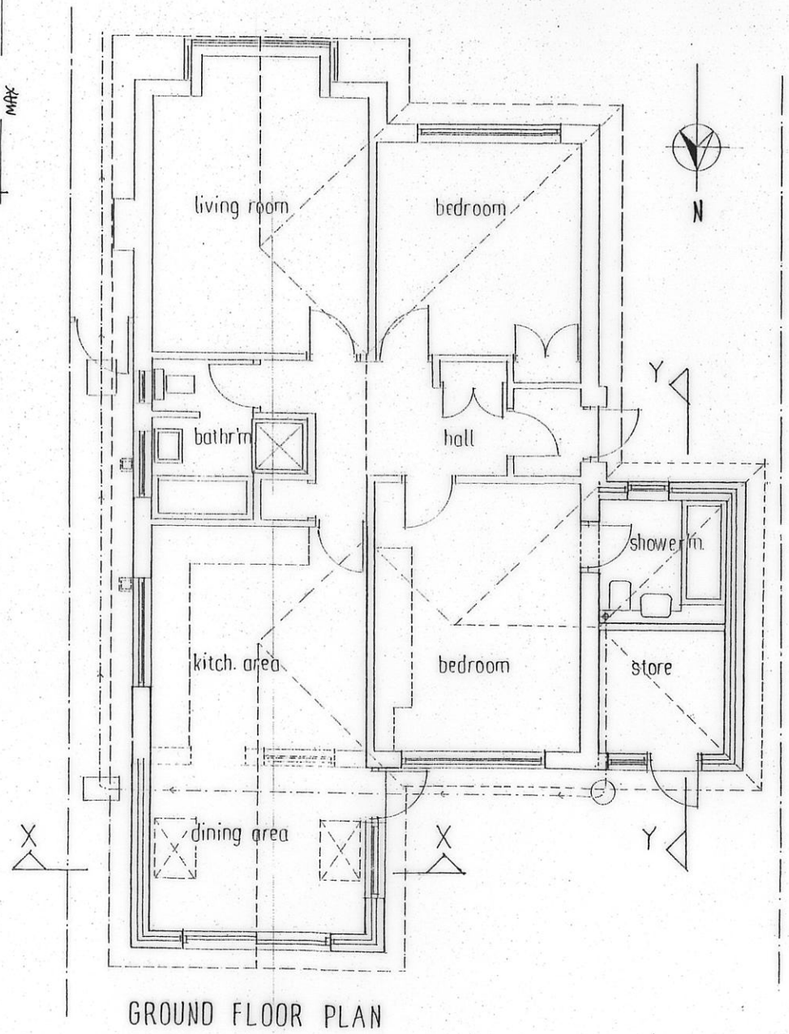

GROUND FLOOR PLAN

* RIDGES OF EXTENSIONS LOWERED

DWG. No 2A *

35 INGLESIDE CRESCENT LANCING

PROPOSED ALTERATIONS — FLOOR PLAN & ALTERATIONS

DRAWN BY:
ALAN R. WOOD
75 WESTBOURNE STREET
HOVE

SCALE: 1 : 100

DATED: SEPT 2021