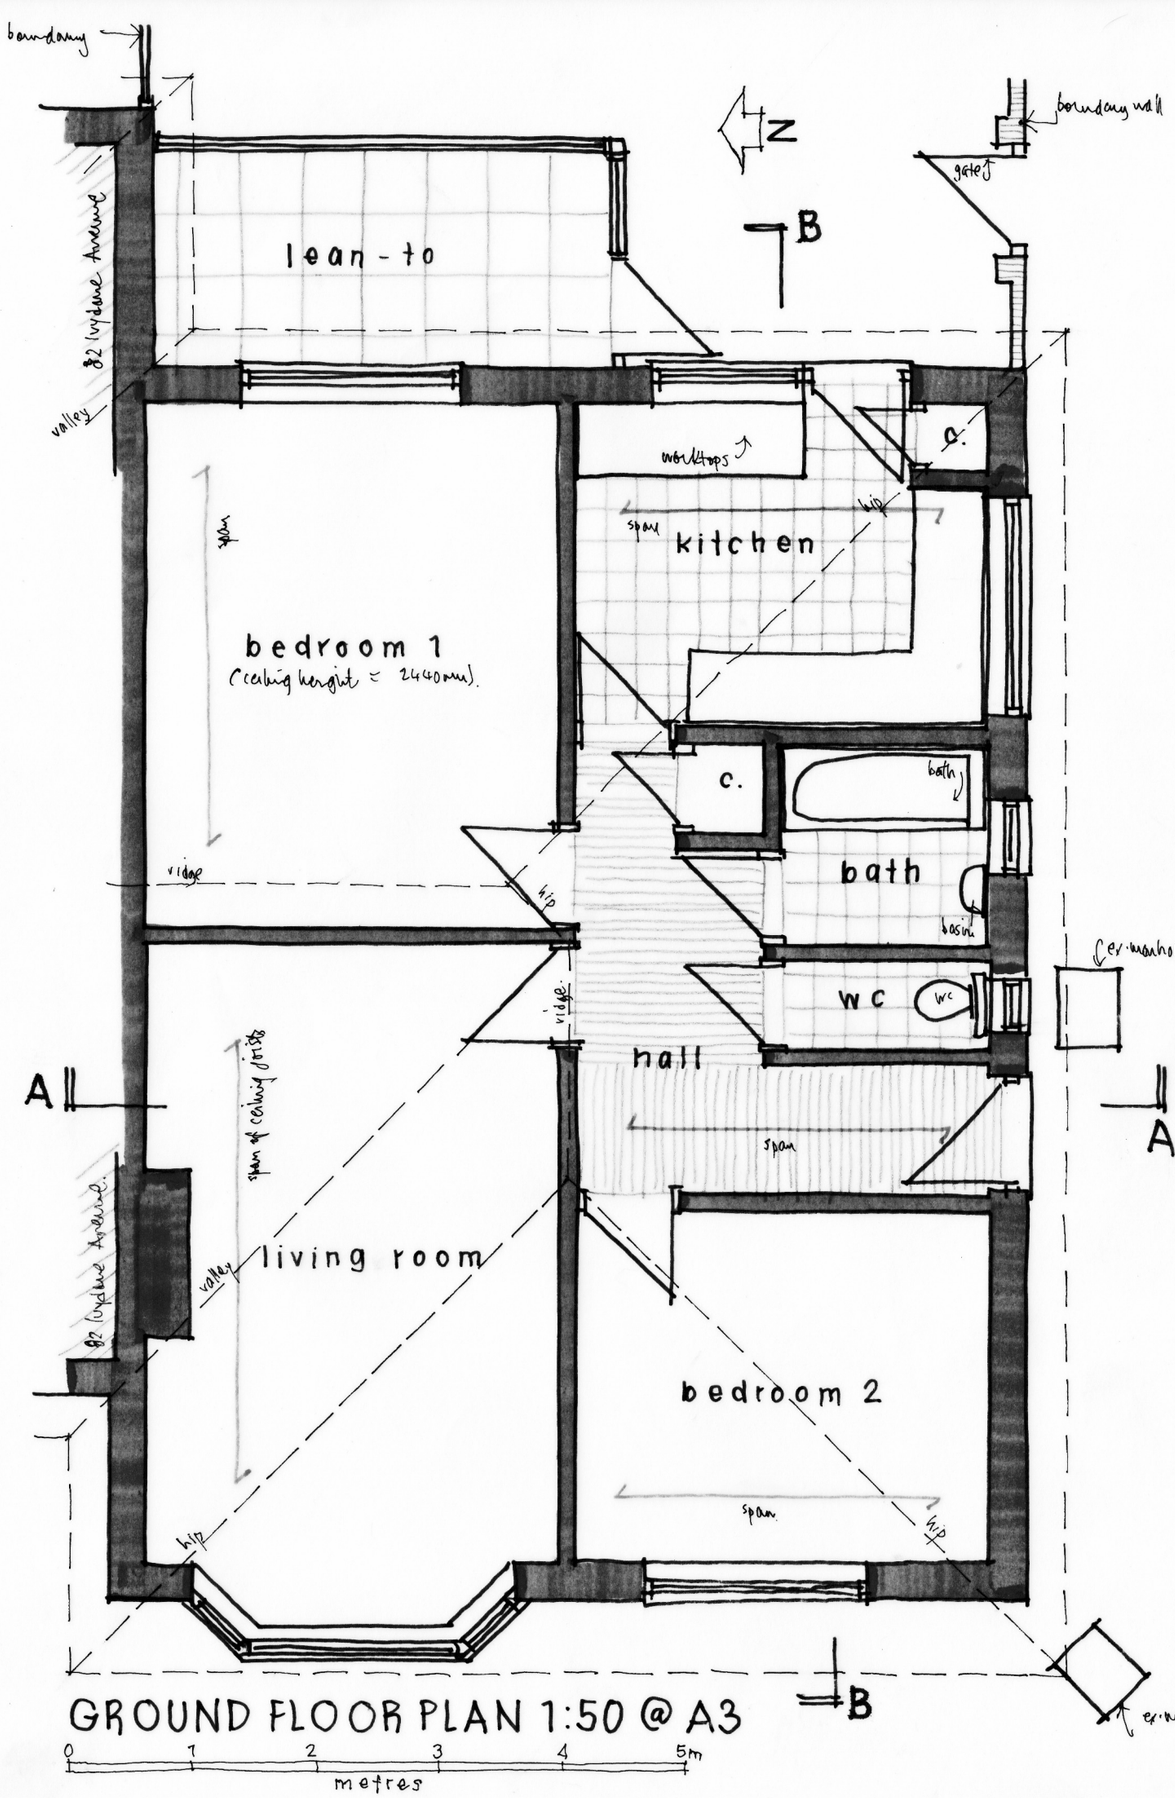

GROUND FLOOR PLAN 1:50 @ A3

0 1 2 3 4 5m
metres

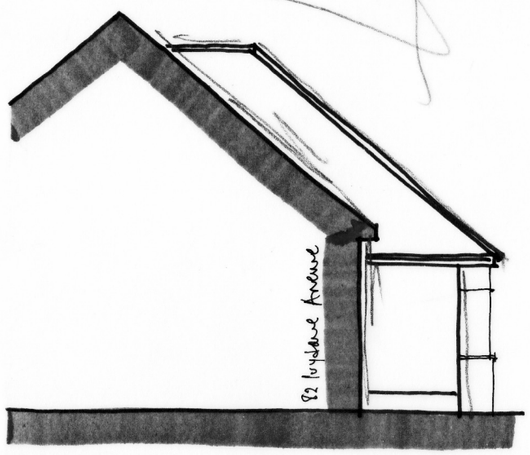

REAR (n)

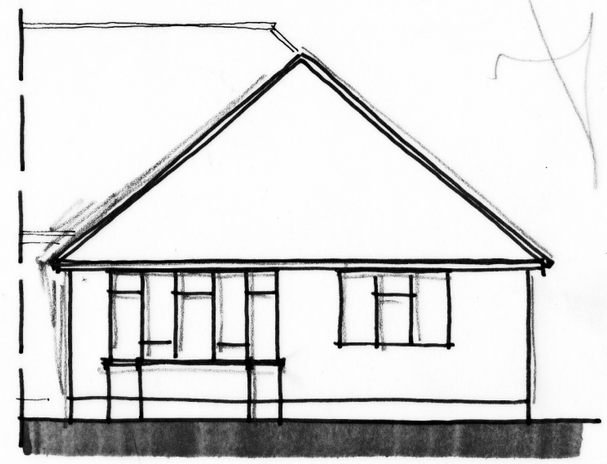

SIDE (w)

Wayne Gander MCIAT
Architectural Technologist
98 Durrington Lane, Worthing
West Sussex BN13 2RQ
E : waynegander08@gmail.com



FRONT (s) ELEVATION 1:100 @ A3

0 1 2 3 4 5m
metres

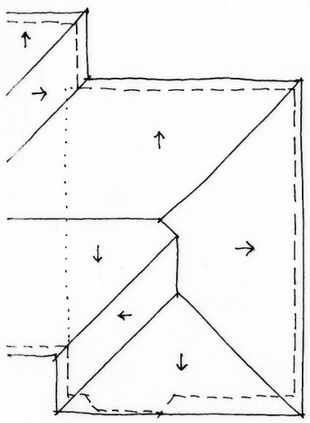

ROOF PLAN
1:200

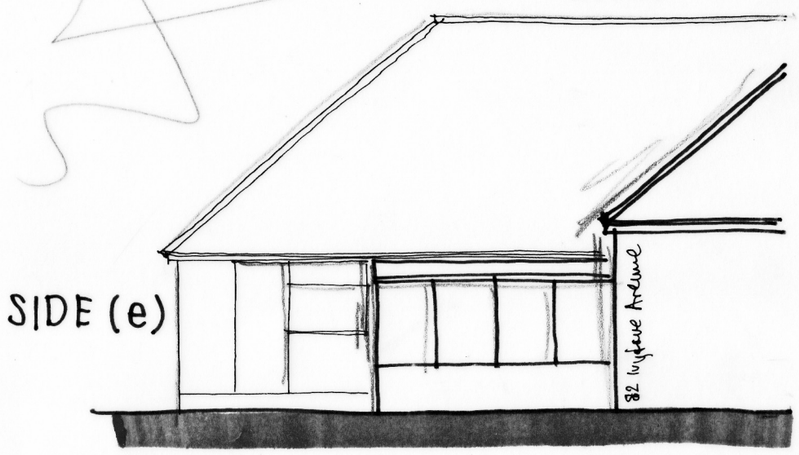

SIDE (e)

30 WHYLANDS AVENUE, WORTHING
Existing details 01 Sept 2024