

Existing - Front (North) Elevation - Scale 1:100

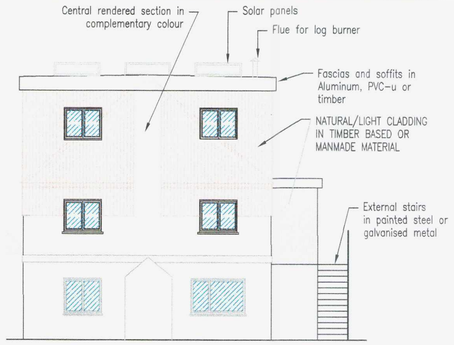

Proposed - Front (North) Elevation - Scale 1:100

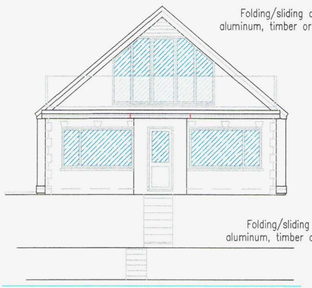

Existing - Rear (South) Elevation - Scale 1:100

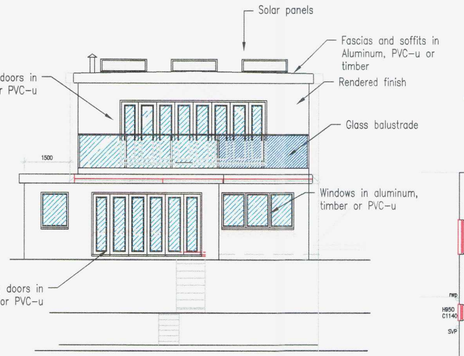

Proposed - Rear (South) Elevation - Scale 1:100



Scale bar 1:100

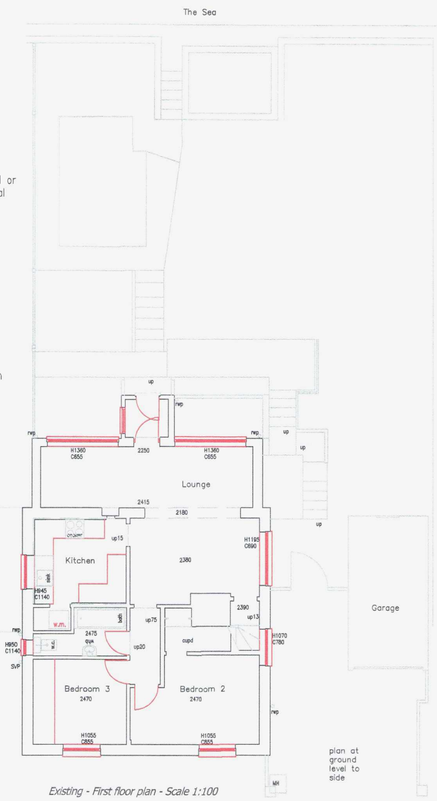

Existing - First floor plan - Scale 1:100

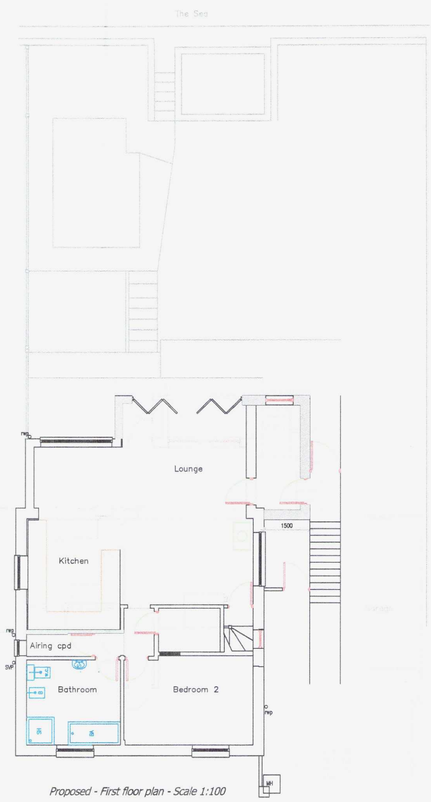

Proposed - First floor plan - Scale 1:100

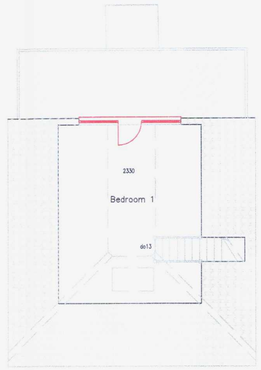

Existing - Second floor plan - Scale 1:100

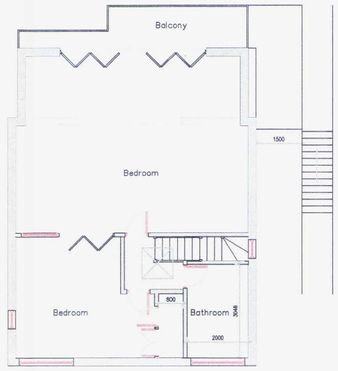

Proposed - Second floor plan - Scale 1:100

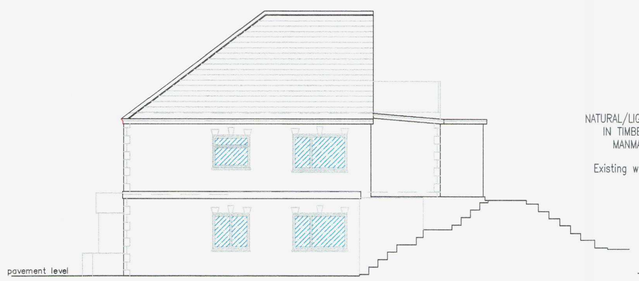

Existing - Side (West) Elevation - Scale 1:100

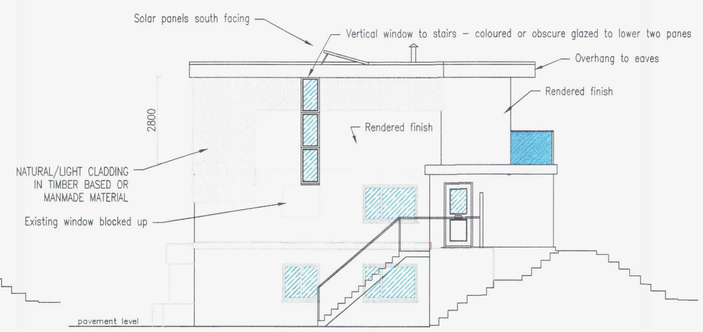

Proposed - Side (West) Elevation - Scale 1:100

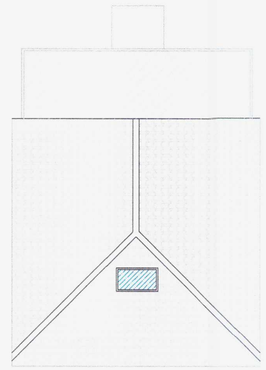

Existing - Roof plan - Scale 1:100

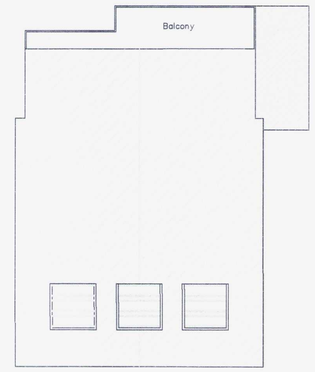

Proposed - Roof plan - Scale 1:100

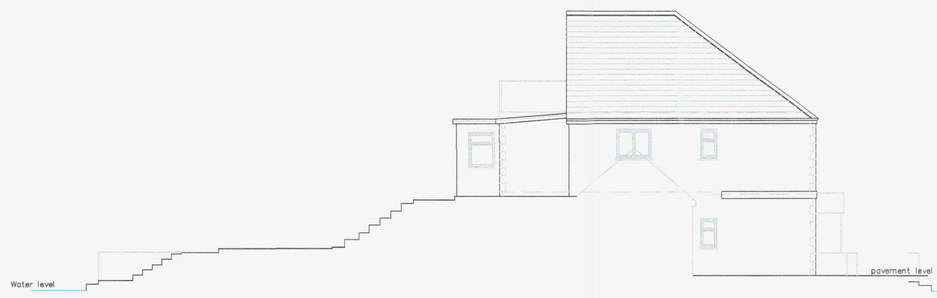

Existing - Side (East) Elevation - Scale 1:100

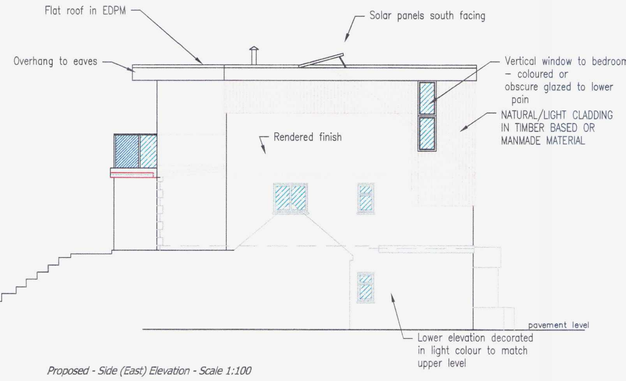

Proposed - Side (East) Elevation - Scale 1:100



Existing - Photograph of front elevation



Existing - Photograph of front elevation

CLARION CHARTERED SURVEYORS

CLARION BUILDING CONSULTANTS LIMITED

This drawing remains the property of Clarion Building Consultants Ltd. Copying and un-authorised distribution is strictly forbidden without prior written consent.

Clarion Building Consulting Ltd.
36 Stirling Road
St Leonards
East Sussex
TN38 9NP
(01424) 850951

Clarion Building Consulting Ltd.
54a Church Road
Burgess Hill
West Sussex
RH15 9AE
(01444) 250722

NOTES:

Revision A - Following advisory - Material to front altered and window sizes adjusted - 14-11-12AM

Revision B - Material to front and side altered and window sizes adjusted - 05-12-12AM

Revision C - Material to front, rear and sides altered and window sizes adjusted - 12-12-12AM

120904B

128a Brighton Road, Lancing BN15 8LN

Existing and proposed elevations and plans Alternative design to front elevation

Project number	120906B
Date	12/12/12
Drawn by	A Moore
Checked by	

120904B/P1.4

Scale	Varies @ A1