ADUR & WORTHING
PLANNING SERVICES
PLAN | AWDM/1267/13
DATE VALID | - 7 OCT 2013

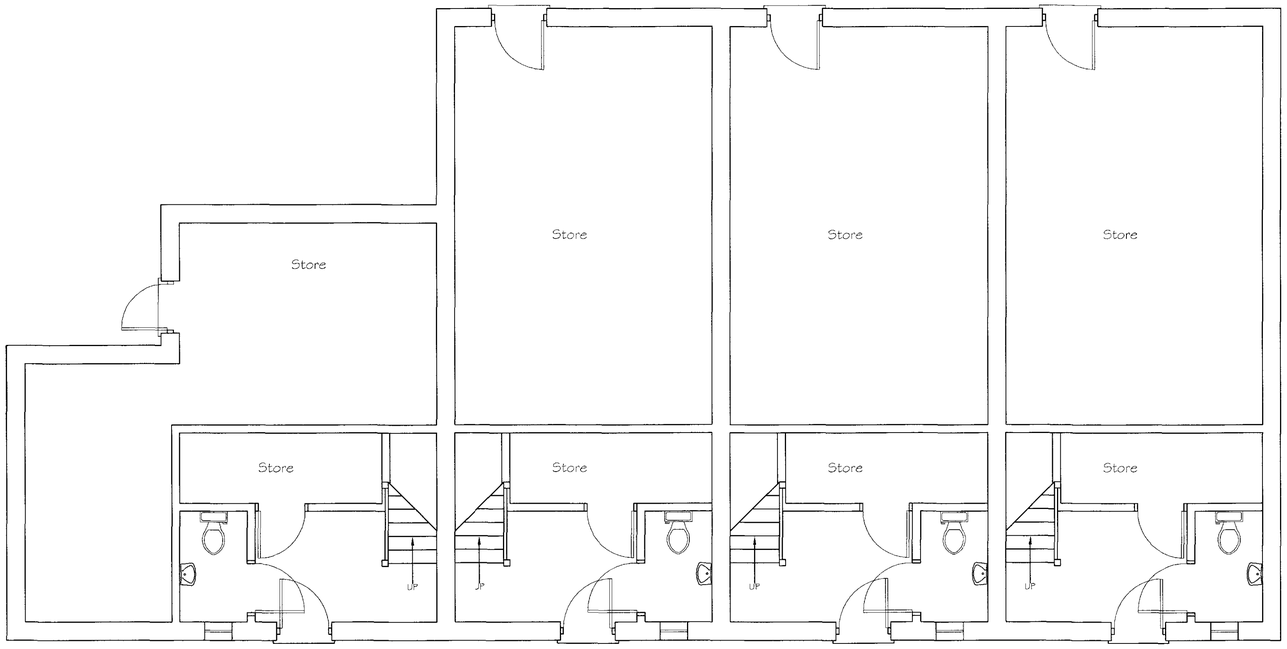

Proposed Ground Floor Plan

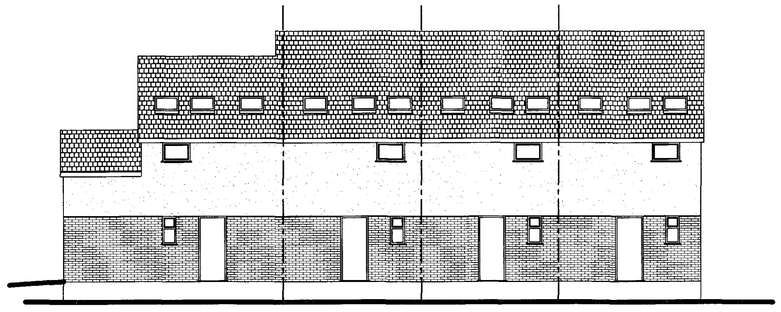

Rear Elevation

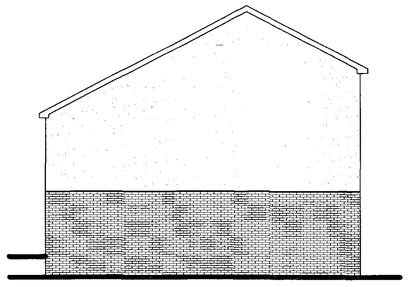

Side Elevation

Walls to be white monocouche render above Ibstock Bristol Brown bricks

Roof to be tiled with Redland Richmond 10 Slate Grey



Side Elevation

Tony Rogers
Building Consultants
Address: 40 Dawn Crescent, Upper Beeding
West Sussex, BN44 3WH
Telephone: 01903 815225 Fax: 01903 815225

Rev.	Date:	Revision Description:

Client: P Meredith

Address: 1 Frshbrook Road
Lancing
West Sussex
BN15 8BL

Project: Proposed 4 No.
Terraced Houses

Scale: 1:50 1:100

Date: March 2010

Drawing No: 10/574/01

Drawn By: AWR | Revision: A