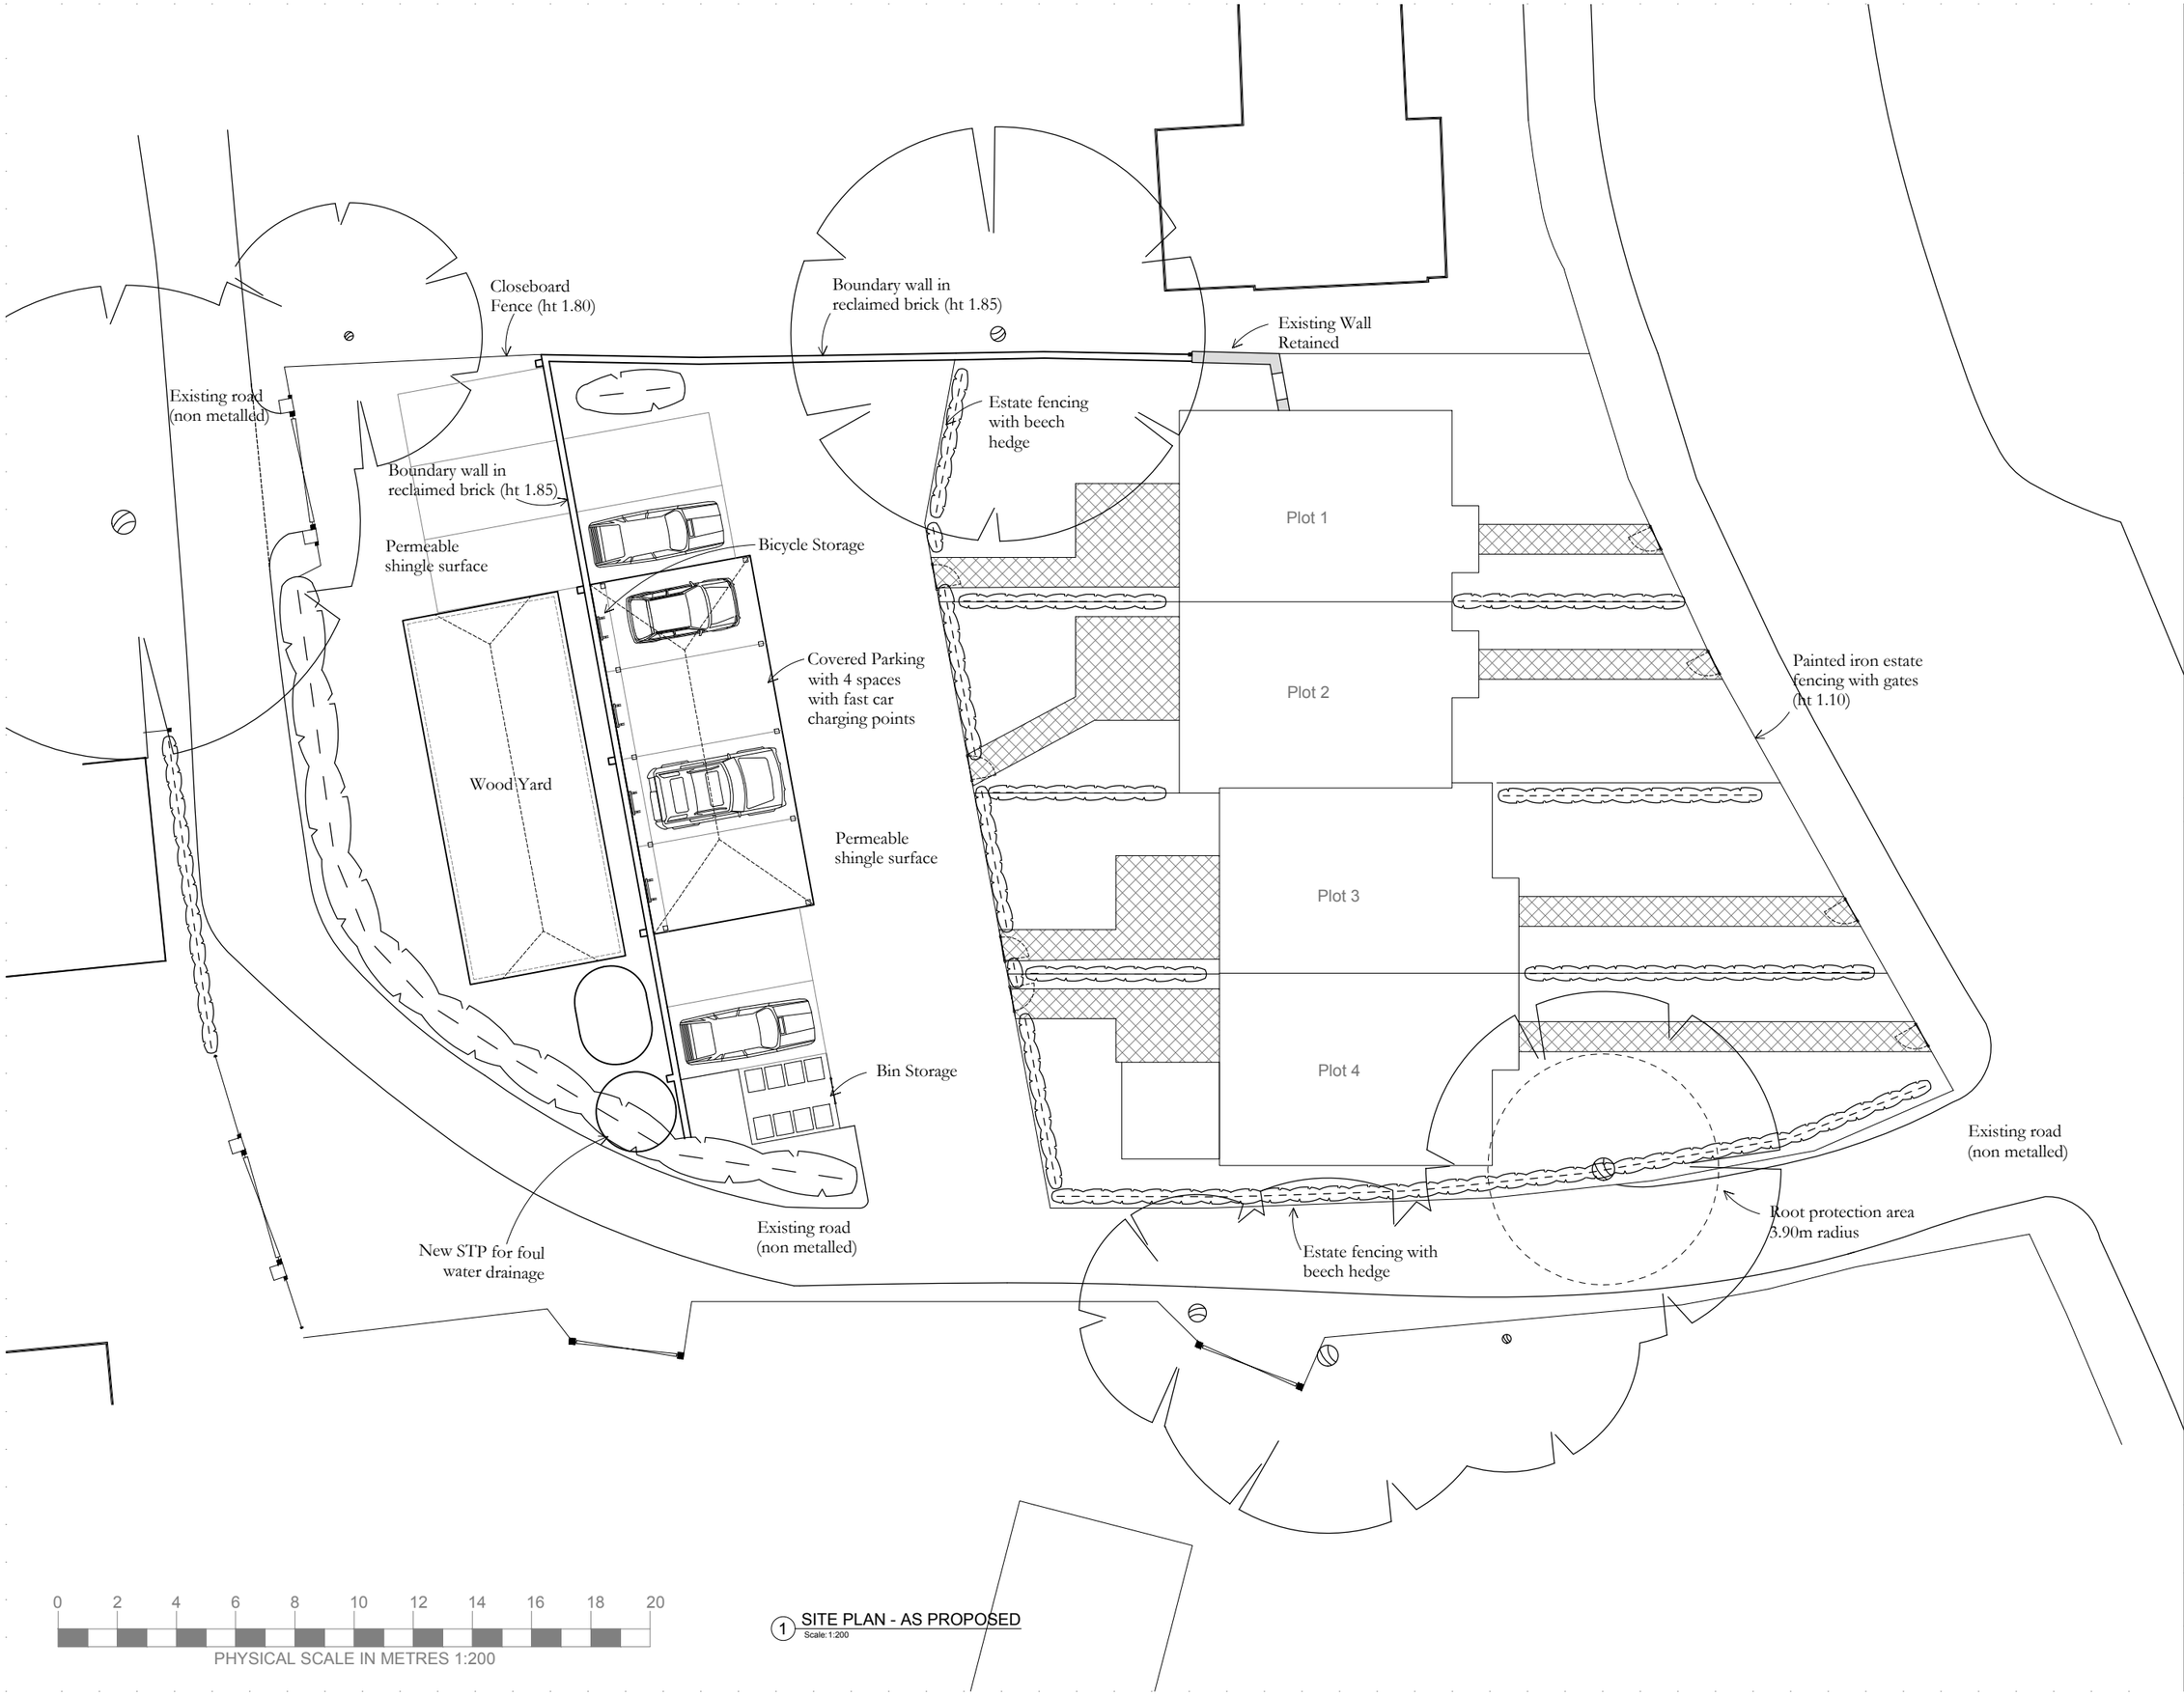

1 SITE PLAN - AS PROPOSED
Scale: 1:200

Notes
This drawing has been prepared for the purpose of gaining planning permission only and does not purport to be a working or contractual drawing and should not be used for any building or contractual purposes.
This drawing has been prepared based on survey drawings and information prepared by others.
All dimensions and levels on all drawings must be checked and verified on site before commencement of works.

© Copyright
This drawing is the property of James Wells Architects / James Wells Commercial Architects. No disclosure or copy of it may be made without the written permission of James Wells Architects.

N

Revisions

Date	Rev	Details
04/02/2019	A	Issued for Information
30/05/2019	B	Revised wood yard
05/06/2019	C	Position moved away from boundary
18/07/2019	D	Revised following planning comments
22/06/2020	E	Revised following clients comments
21/07/2020	E	Scale bar added
24/07/2020	F	RPA marked on plan
07/09/2020	G	Additional notes and soakaway added
11/09/2020	H	Soakaway removed, front fence position revised
22/04/2021	I	Additonal notes and 1.85m wall to western boundary
17/09/2021	J	Updated following comments

JW/A
James Wells Architects
Sussex House, 12 Crane Street,
Chichester, West Sussex, PO19 1LJ
T: 01243 940020
E: admin@jameswellsarchitects.co.uk

Project Title & Address
Stanhope Yard
Stanhope Lane, Arundel Road
Worthing, BN13 3UA

Drawing Title
Site Plan
As Proposed

Scale	Creation Date	Status
1:200@A3	Jan 2019	**PLAN**

Project No.	Drawing No.	Revision
594	**103**	**J**