




NORTH ELEVATION

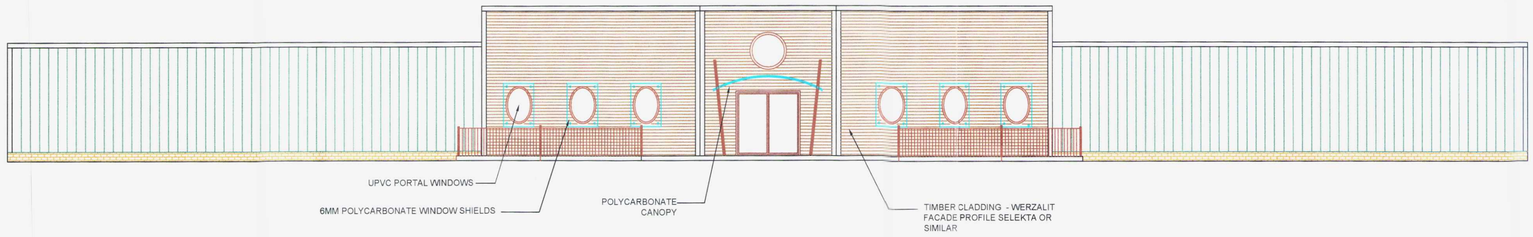


SOUTH ELEVATION

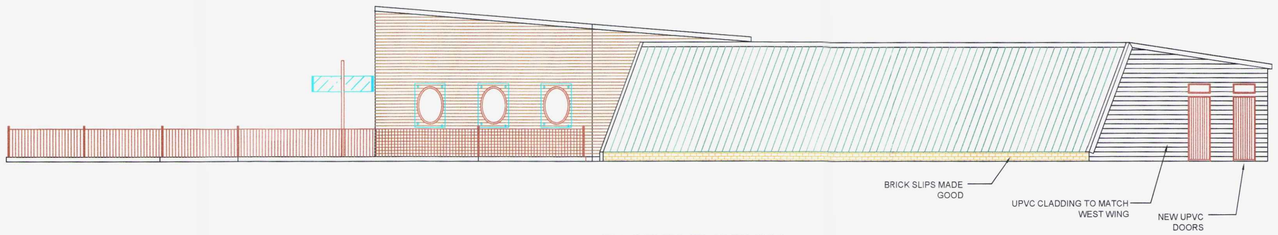

EAST ELEVATION

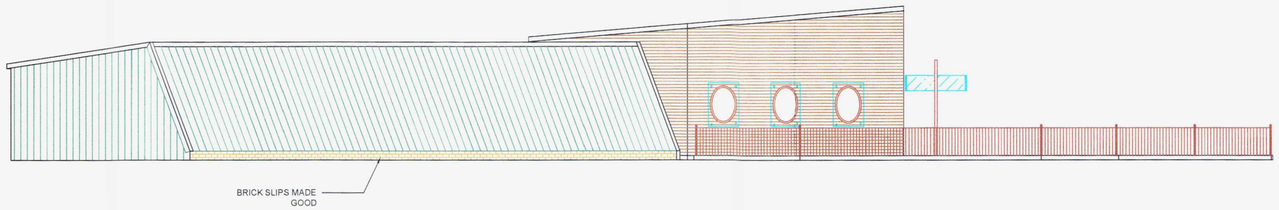

WEST ELEVATION

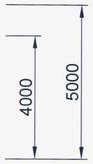

This drawing is copyrighted and owned by Worthing Borough Council and is for use on site only.

Do not scale from this drawing (printed or electronic versions). Contractors must check all dimensions on site.

All other design team elements, where indicated, have been imported from the consultant's drawings and reference should be made to the individual consultant's drawings for the exact setting out, size and type of component.

Discrepancies and/or ambiguities within this drawing, between it and information given elsewhere, must be reported immediately to the Contract Administrator for clarification before proceeding.

All works are to be carried out in accordance with the latest British Standards and Codes of Practice unless specifically directed otherwise in the specification.

Responsibility for the reproduction of this drawing in paper form, or if issued in electronic format, lies with the recipient to check that all information has been replicated in full and is correct when compared to the original paper or electronic image. Graphical representations of equipment on this drawing have been co-ordinated, but are approximations only. Please refer to the Specifications and / or Details for actual sizes and or specific contractor construction information.

SAFETY, HEALTH AND ENVIRONMENTAL INFORMATION

It is assumed that all works on this drawing will be carried out by a competent contractor, working where appropriate to an approved method statement.

Notes:

Rev	Date	Amendments	By	Chk

Drawing Status: IESE MINI COMPETITION ISSUE

Adur & Worthing councils

Technical Services
Floor 2, Portland House
Richmond Road
Worthing
West Sussex
BN11 1HS
www.worthing.gov.uk

Client:

FISHERSGATE COMMUNITY ASSOCIATION

Project Title:

NEW LINK BUILDING & REFMODELLING WORKS

AWDM/1124/12
19 SEP 2012
VALID

Drawing Title:

PROPOSED ELEVATIONS (OPTION A)

Project No.:	Drawing No.:	Rev.
TBC	TBC.	
Date: MAY 12	Scale: 1:100	
By: STR	Checked: HD	