DO NOT SCALE FROM THIS DRAWING

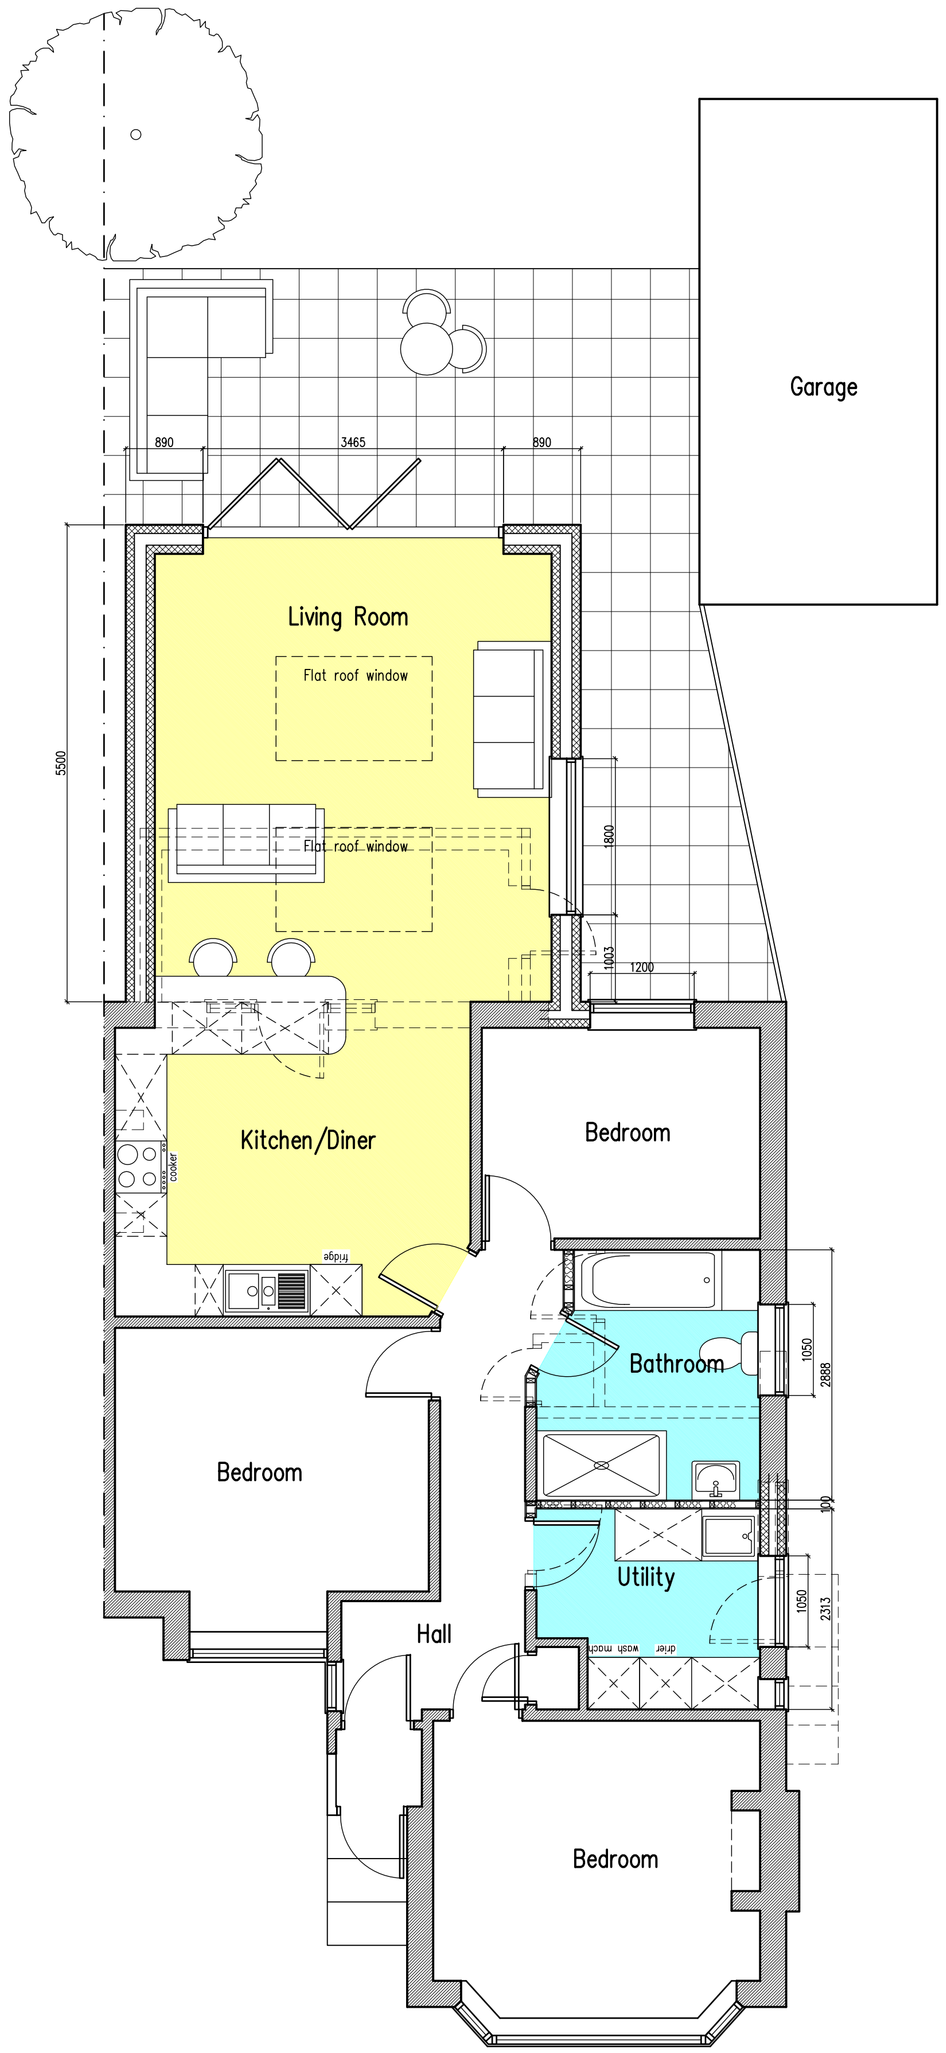

Ground Floor Plan

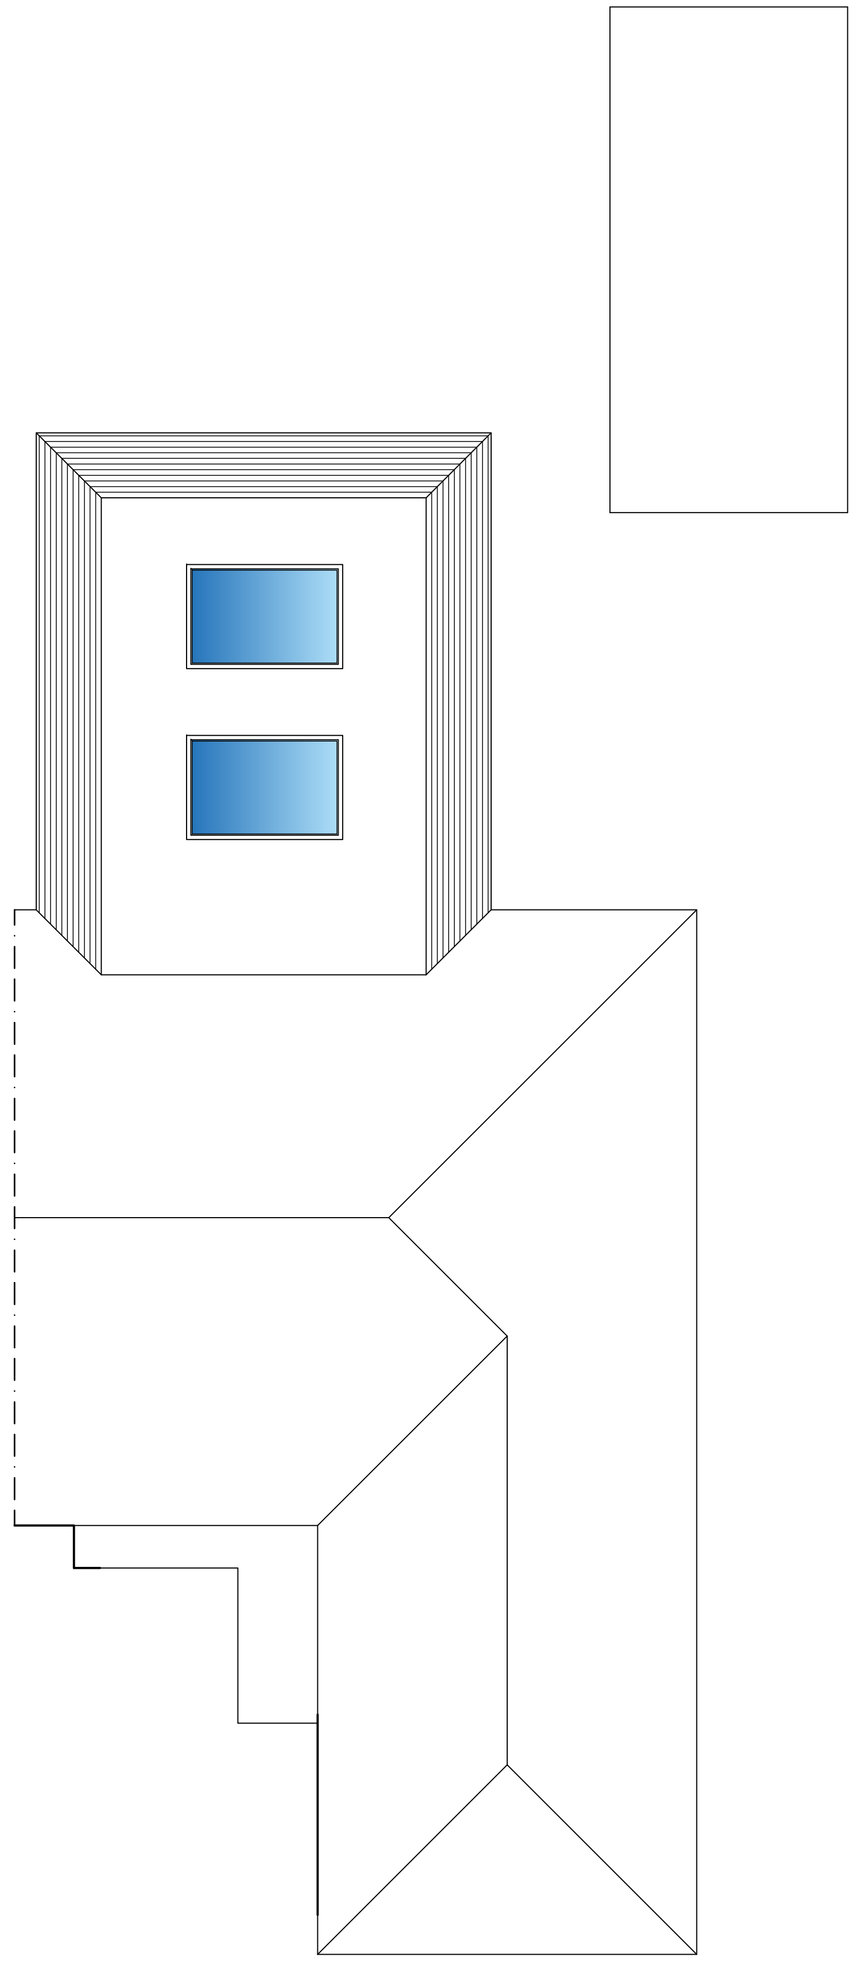

Roof Plan

1m 2m 3m 4m 5m 6m 7m 8m 9m 10m

1:50 Scale Bar

rja Planning & Building Consultants Ltd.
9 Sea Spray Avenue
Shoreham-By-Sea
West Sussex BN43 5PR
t: 01273 467297 mob: 07971 375739
e: rex@rjapbc.co.uk web: www.rjapbc.co.uk

Chartered Institute of Architectural Technologists

A	19.05.25 — Client requirements added

PROJECT: 55 Hawkins Road, Shoreham-by-Sea

DRAWING TITLE: Proposed Floor Plans & Elevations

CLIENT: Frankie Stew & Katie Dougan

DWG NO: DWG-01

REVISION: A

SCALE: 1:50 @ A1

DATE: 14.05.25

DRAWN: rex