DO NOT SCALE FROM THIS DRAWING

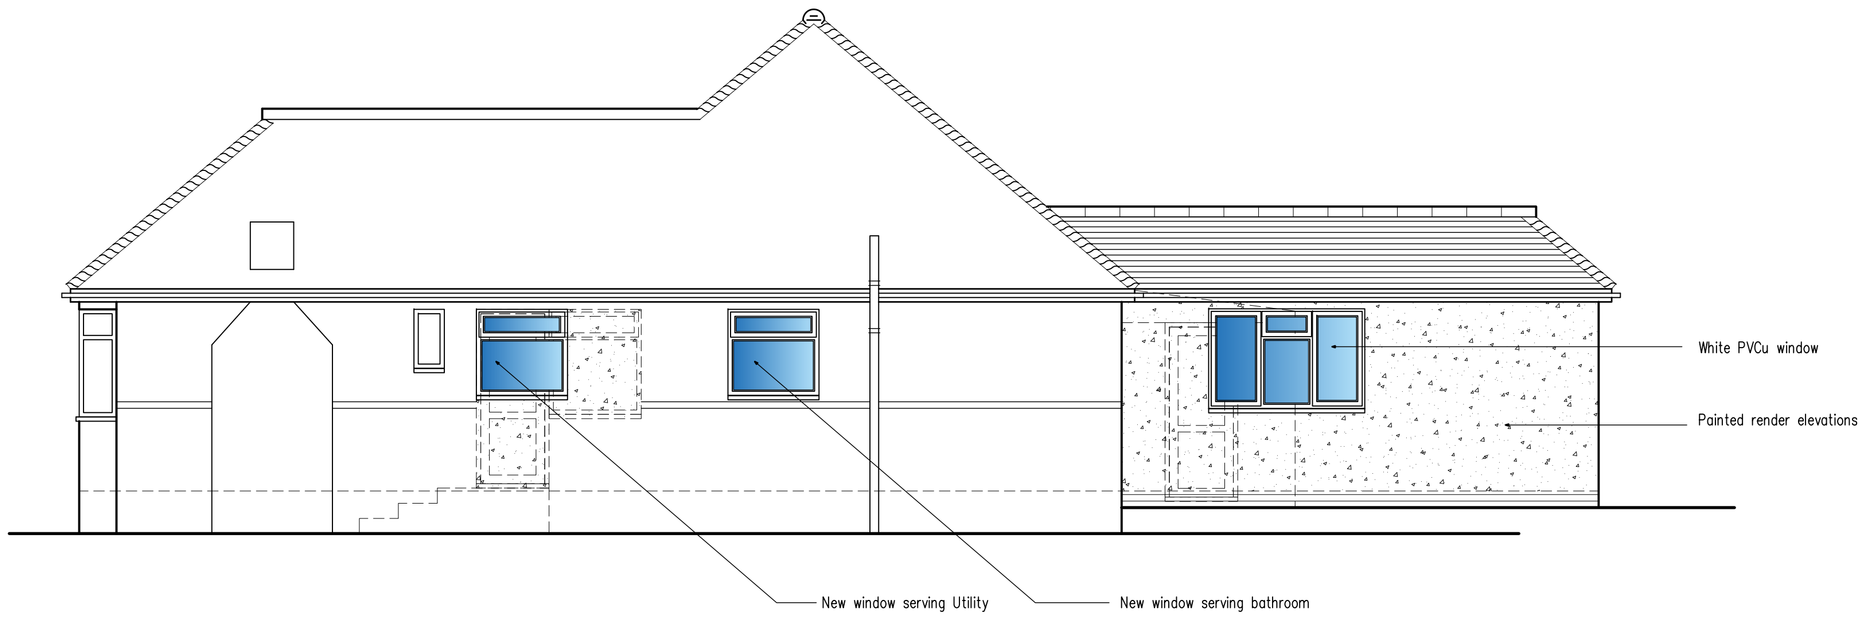

South Elevation

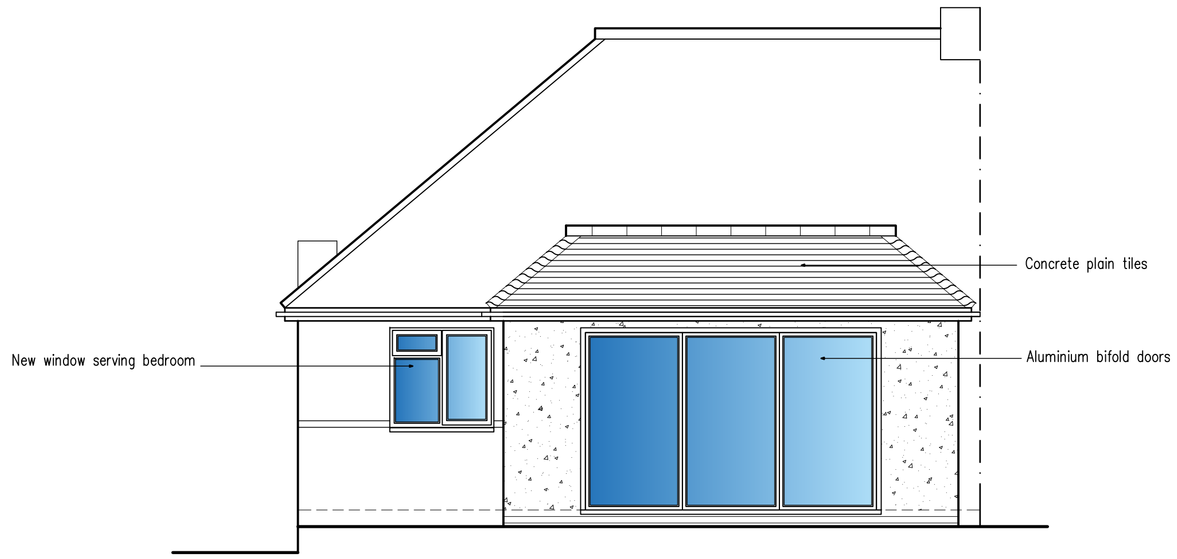

East Elevation

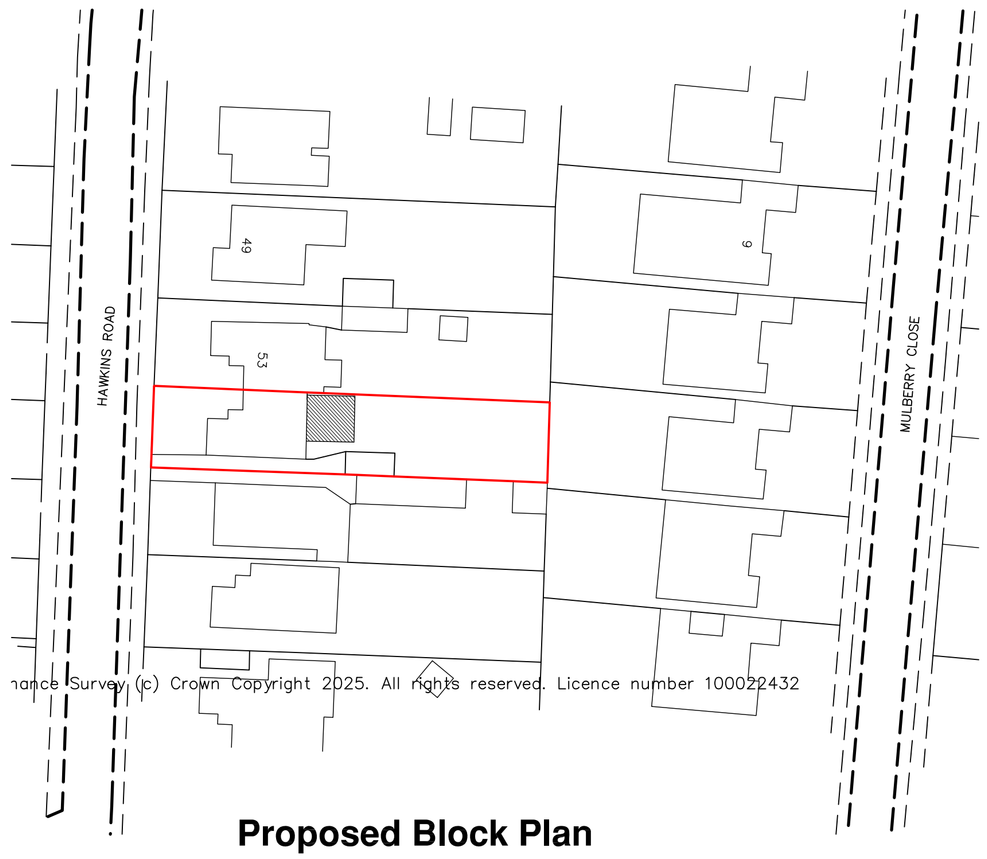

nance Survey (c) Crown Copyright 2025. All rights reserved. Licence number 100022432

Proposed Block Plan

A	19.05.25	Client requirements added

1m 2m 3m 4m 5m 6m 7m 8m 9m 10m
1:50 Scale Bar

10m 20m 30m 40m
1:500 Scale Bar

rja Planning & Building Consultants Ltd.
9 Sea Spray Avenue
Shoreham-By-Sea
West Sussex BN43 5PR
t: 01273 467297 mob: 07971 375739
e: rex@rjapbc.co.uk web: www.rjapbc.co.uk

Chartered Institute of Architectural Technologists

PROJECT: 55 Hawkins Road, Shoreham-by-Sea
DRAWING TITLE: Proposed Elevations
CLIENT: Frankie Stew & Katie Dougan
DWG NO: DWG-02
REVISION: A
SCALE: 1:50 @ A1
DATE: 14.05.25
DRAWN: rex