1:100 Scale bar 1:50 — 0 — 10m

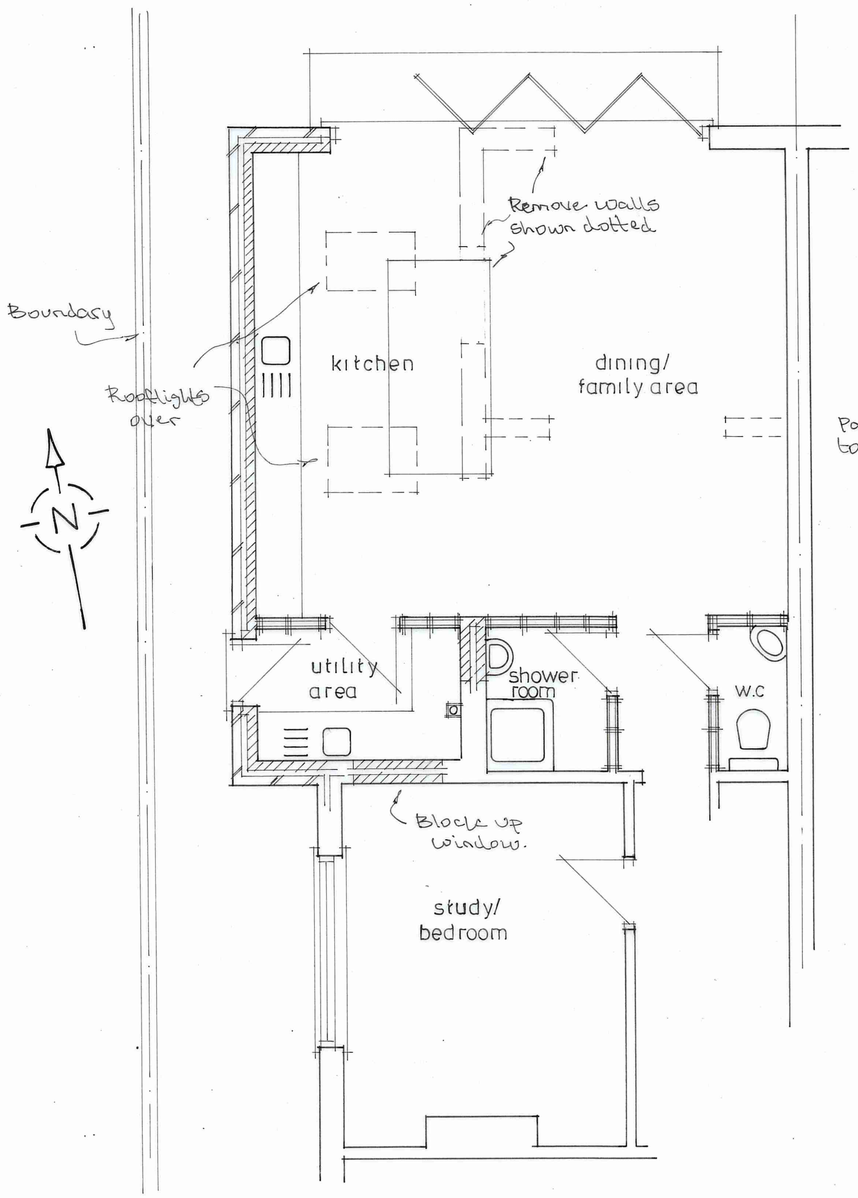

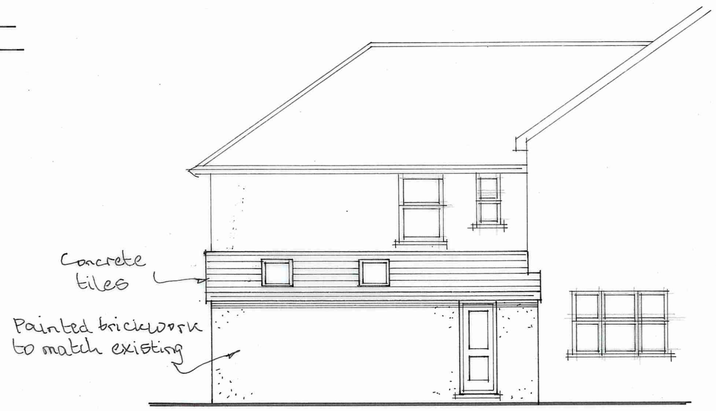

West Elevation

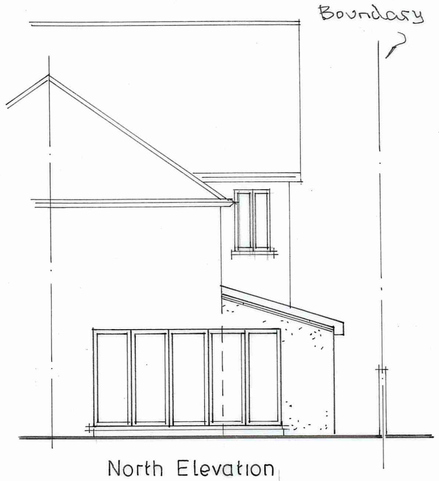

North Elevation

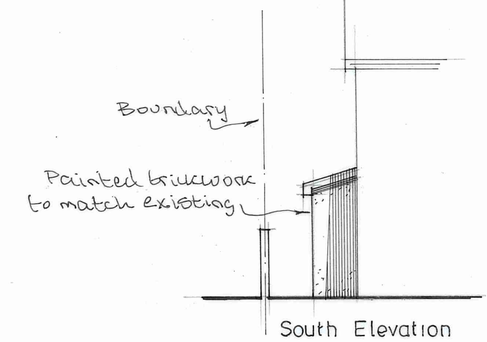

South Elevation

NOTES

A		
	Date	Revisions

© copyright

Client
Mr& Mrs.M.Newell

Job Title
Proposed Extension

Drawing Title
11 Gordon Road
Shoreham

Scale 1:50 1:100

Date	Drawn by

Drg No.	Rev.
633/01	

594 x 420mm A2