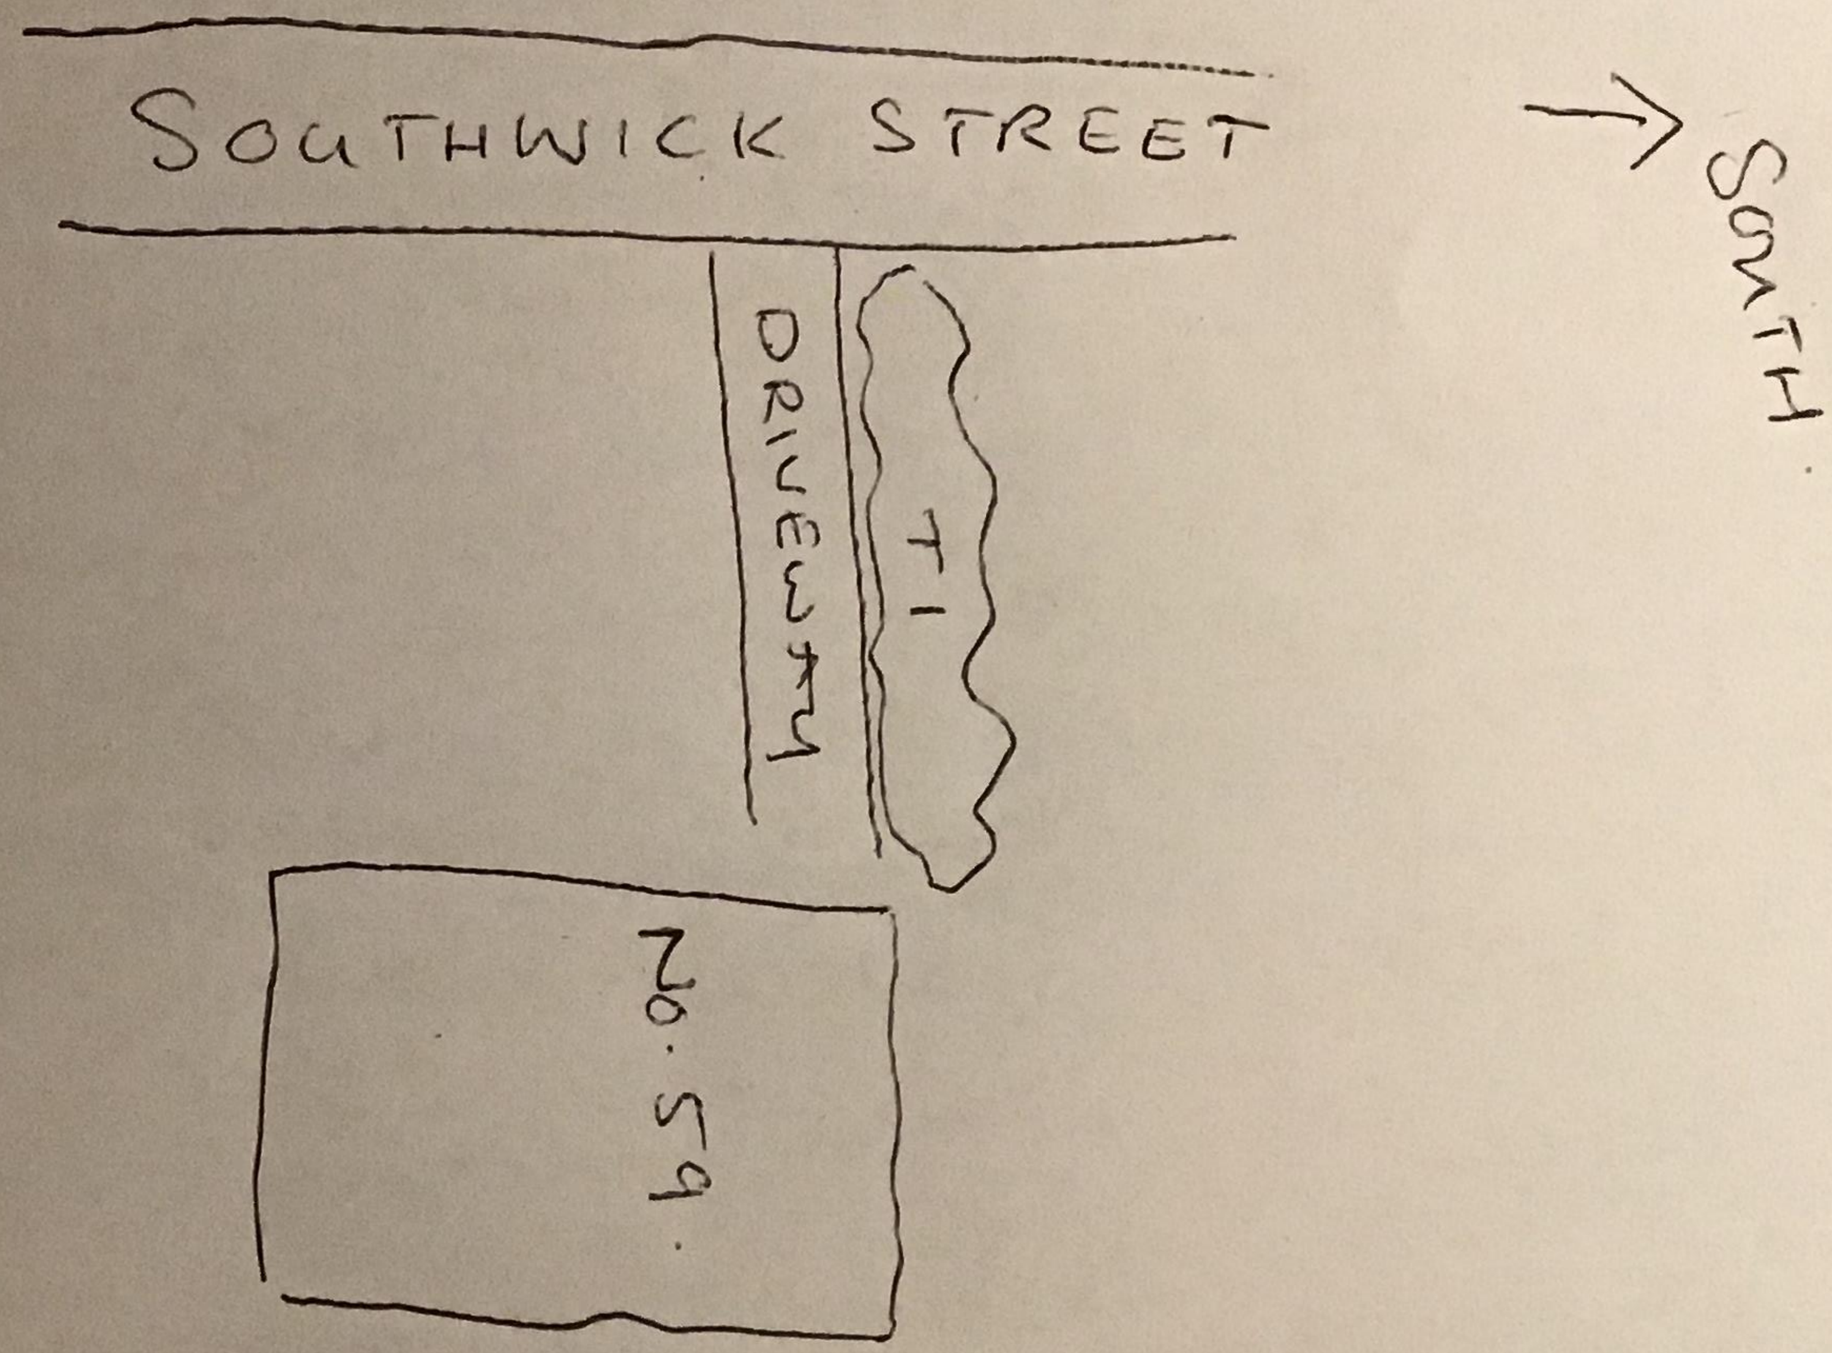
SOUTHWICK STREET
SOUTH
DRIVEWAY
TI
No. 59.