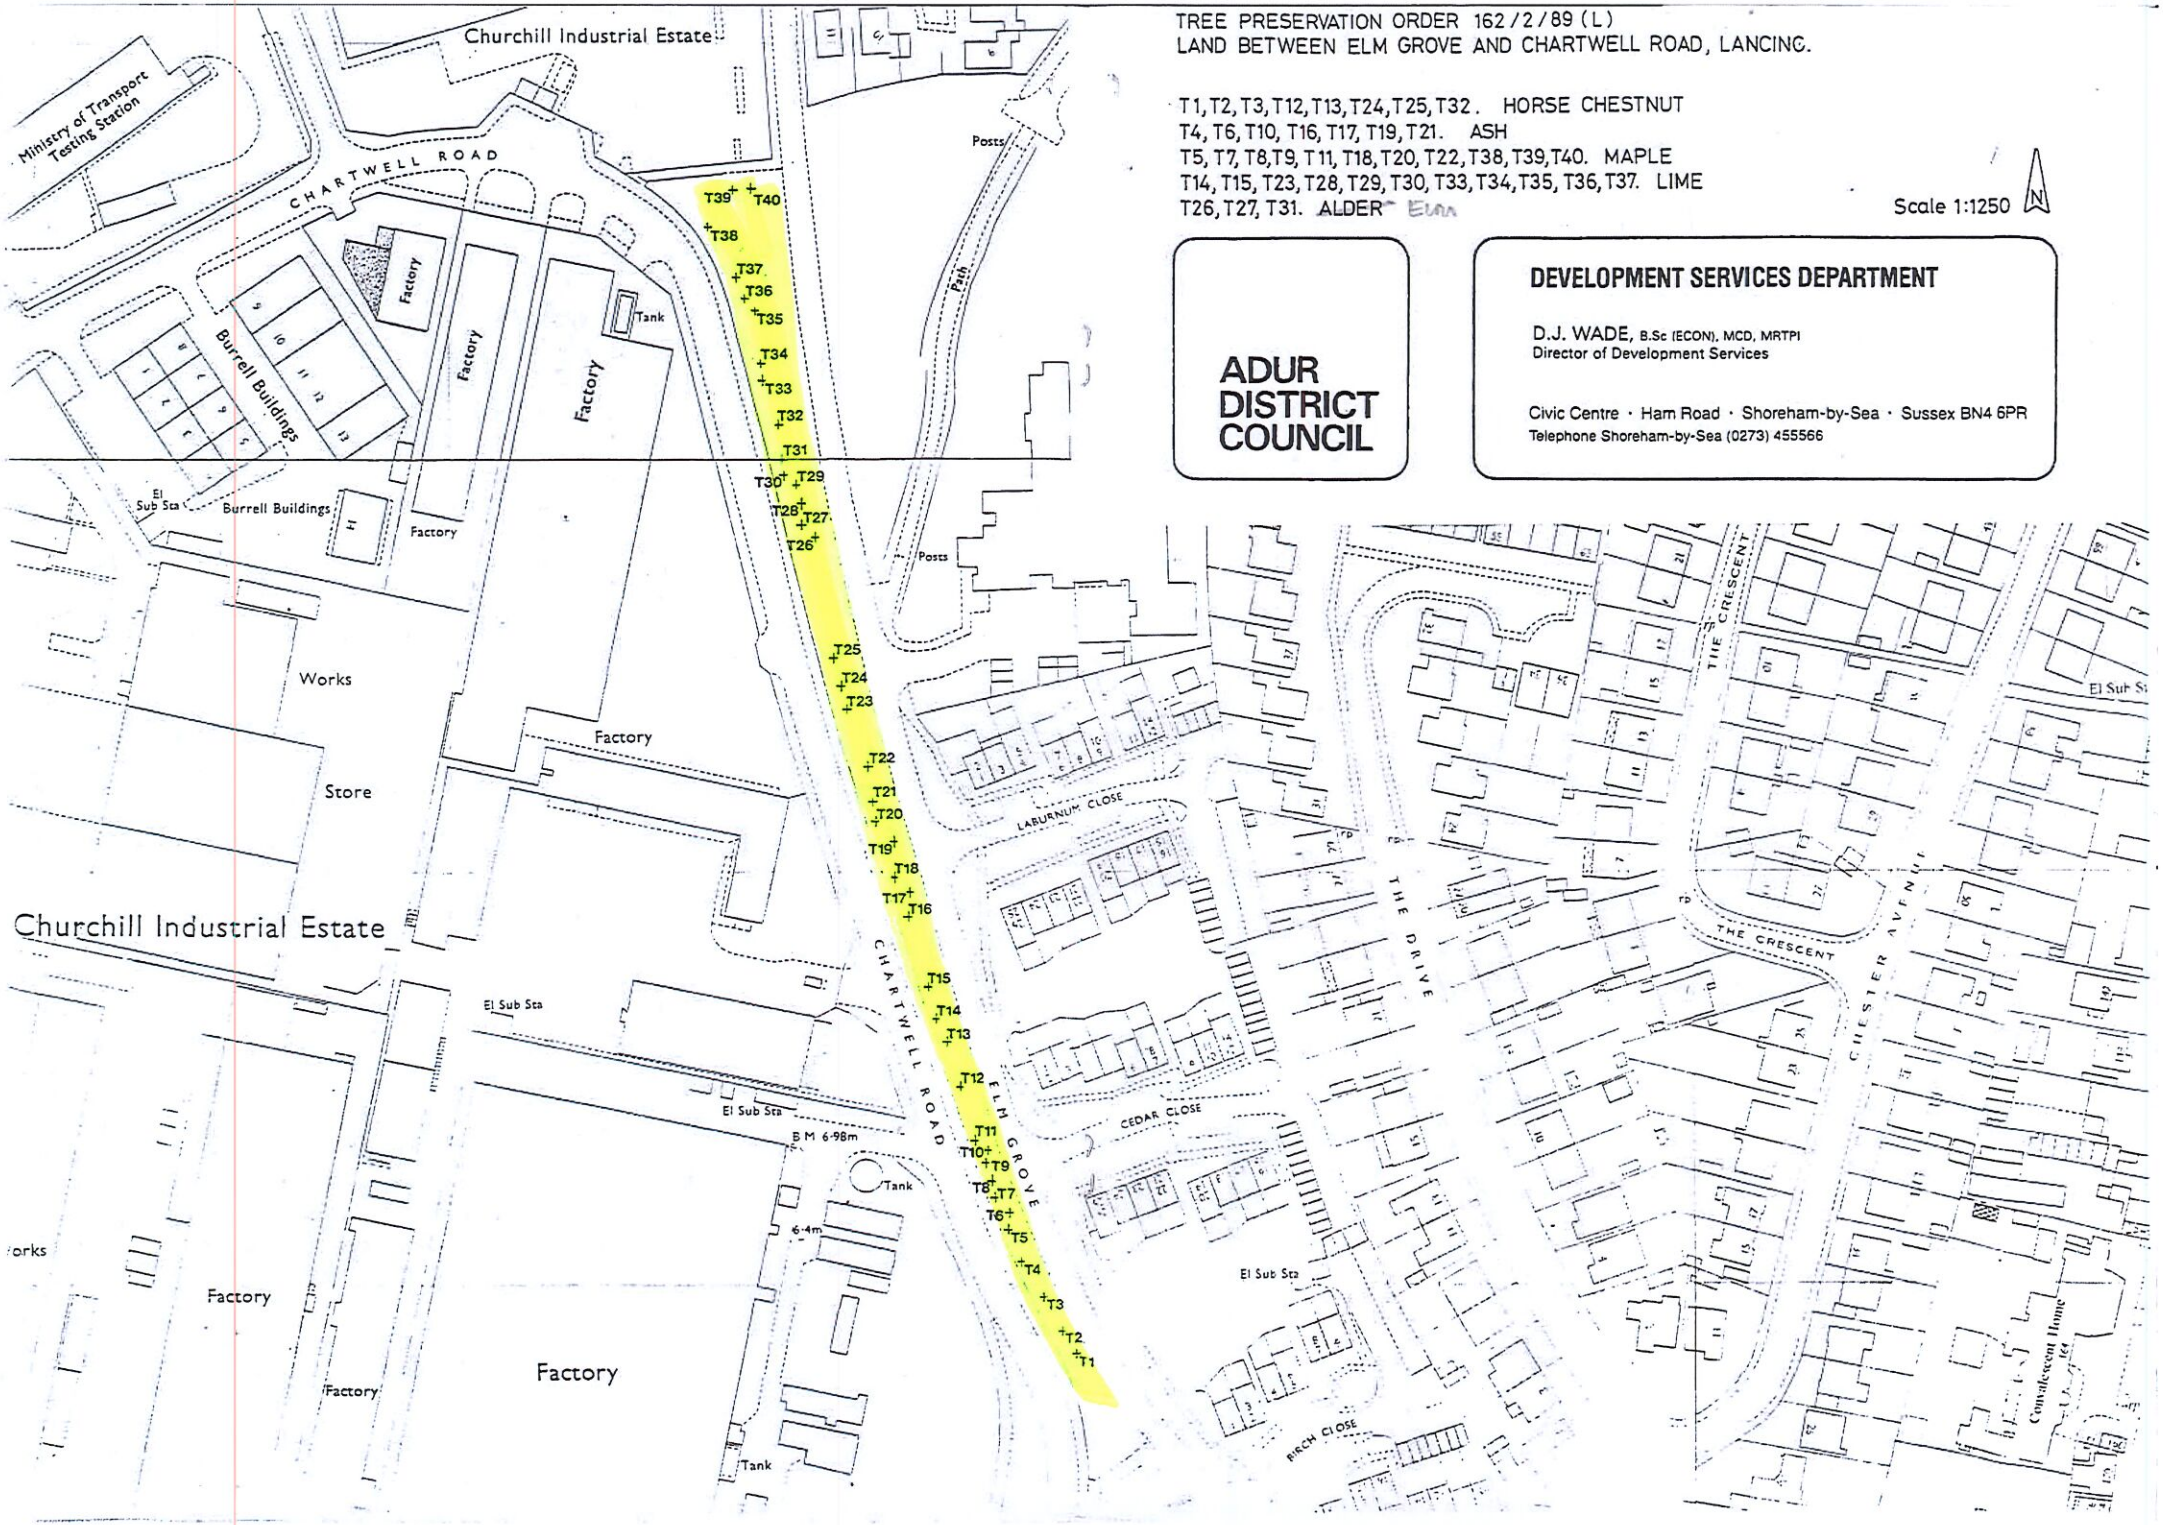

TREE PRESERVATION ORDER 162/2/89 (L)
LAND BETWEEN ELM GROVE AND CHARTWELL ROAD, LANCING.

T1, T2, T3, T12, T13, T24, T25, T32. HORSE CHESTNUT
T4, T6, T10, T16, T17, T19, T21. ASH
T5, T7, T8, T9, T11, T18, T20, T22, T38, T39, T40. MAPLE
T14, T15, T23, T28, T29, T30, T33, T34, T35, T36, T37. LIME
T26, T27, T31. ALDER ~~Elm~~

Scale 1:1250

ADUR DISTRICT COUNCIL

DEVELOPMENT SERVICES DEPARTMENT

D.J. WADE, B.Sc (ECON), MCD, MRTPI
Director of Development Services

Civic Centre · Ham Road · Shoreham-by-Sea · Sussex BN4 6PR
Telephone Shoreham-by-Sea (0273) 455566