TAYLORMADE PLANNING LTD
WWW.TAYLORMADEPLAN.CO.UK
TEL– 07399 795882

Copyright reserved
This drawing may only be used for the client and location specified in the title block. It may not be copied or disclosed to any other third party without written consent from Taylormade Planning Ltd. Prior to any works commencing on site, Taylormade Planning Ltd is to be contacted regarding the current status, revision or regulatory approval of this drawing.

1. The works shown have been drawn for submission to the local planning authority and are not to be used for construction.
2. No works shall commence until planning approval has been given by the local authority.
3. No works shall commence without full plans building control approval or a building notice served with the local authority.
4. The dimensions indicated are approximate and subject to site checks by the contractor prior to commencement.
5. Taylormade Planning Ltd accept no responsibility for any unknown factors which either preclude the works from construction or add additional costs, ie. location of public severs and underground services, abnormal foundation designs, due to trees, ground conditions or any underground structure or obstruction, condition of the existing building

TAYLORMADE PLANNING

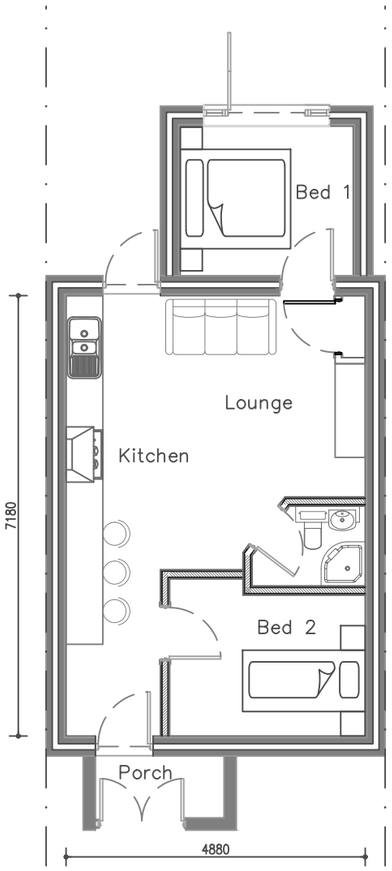

Existing ground floor plan

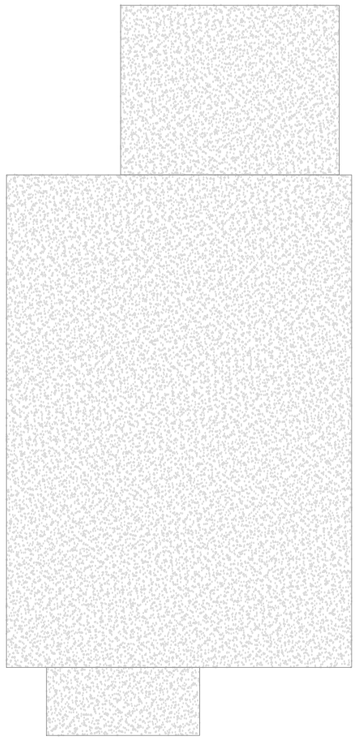

Existing roof plan

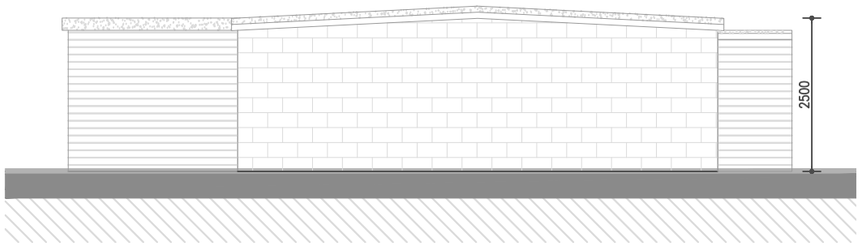

Existing side (east) elevation

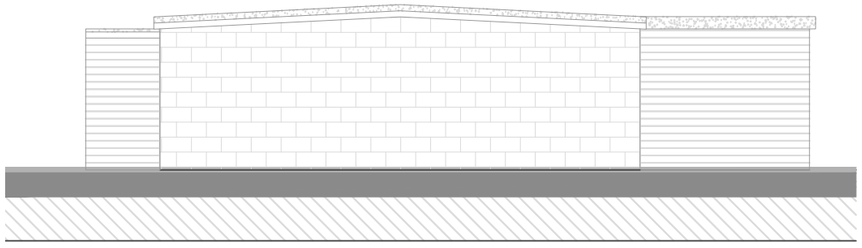

Existing side (west) elevation

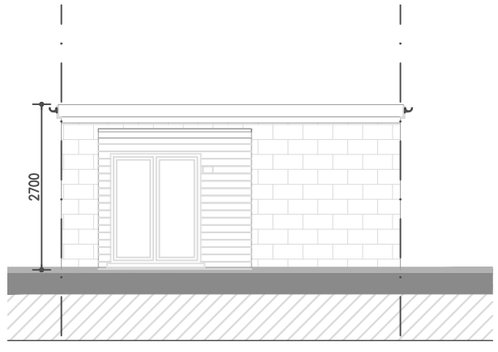

Existing front (north) elevation

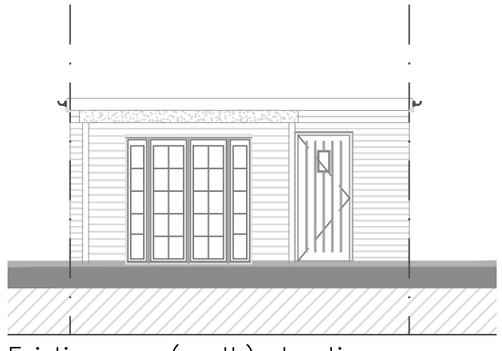

Existing rear (south) elevation

Meters
0 8m

Rev	Date	Notes	Initials
–	–	–	–

Taylormade Planning Ltd

PROJECT
73–THE–GARDENS
SOUTHWICK
BN42–4AP

DRAWING TITLE
EXISTING PLANS ELEVATIONS

SPEC: SPEC
AREA: AREA
SCALE: 1:100
DATE: 10/08/2022
DRAWN: AT
DWG NO.: 73–GAR–EXTPLNELE
REV.: REV