23 KINGS WALK

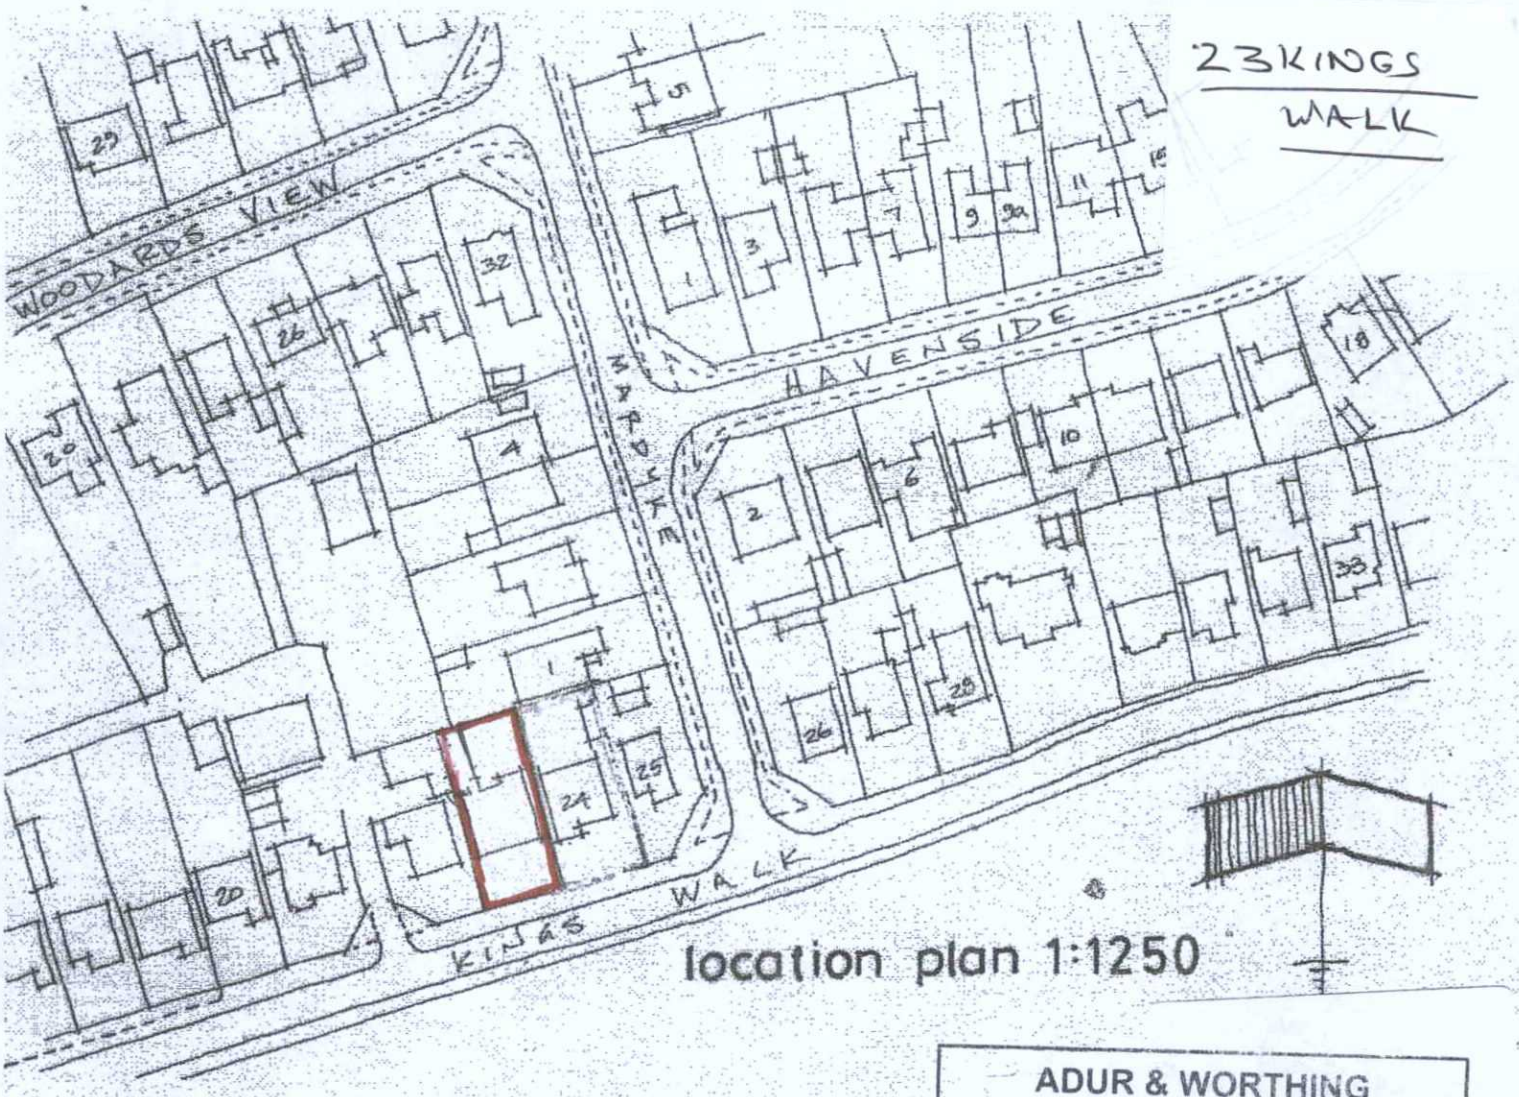

location plan 1:1250

ADUR & WORTHING
PLANNING SERVICES

PLAN	AWDM/ 0892/19
DATE VALID	30 MAY 2019

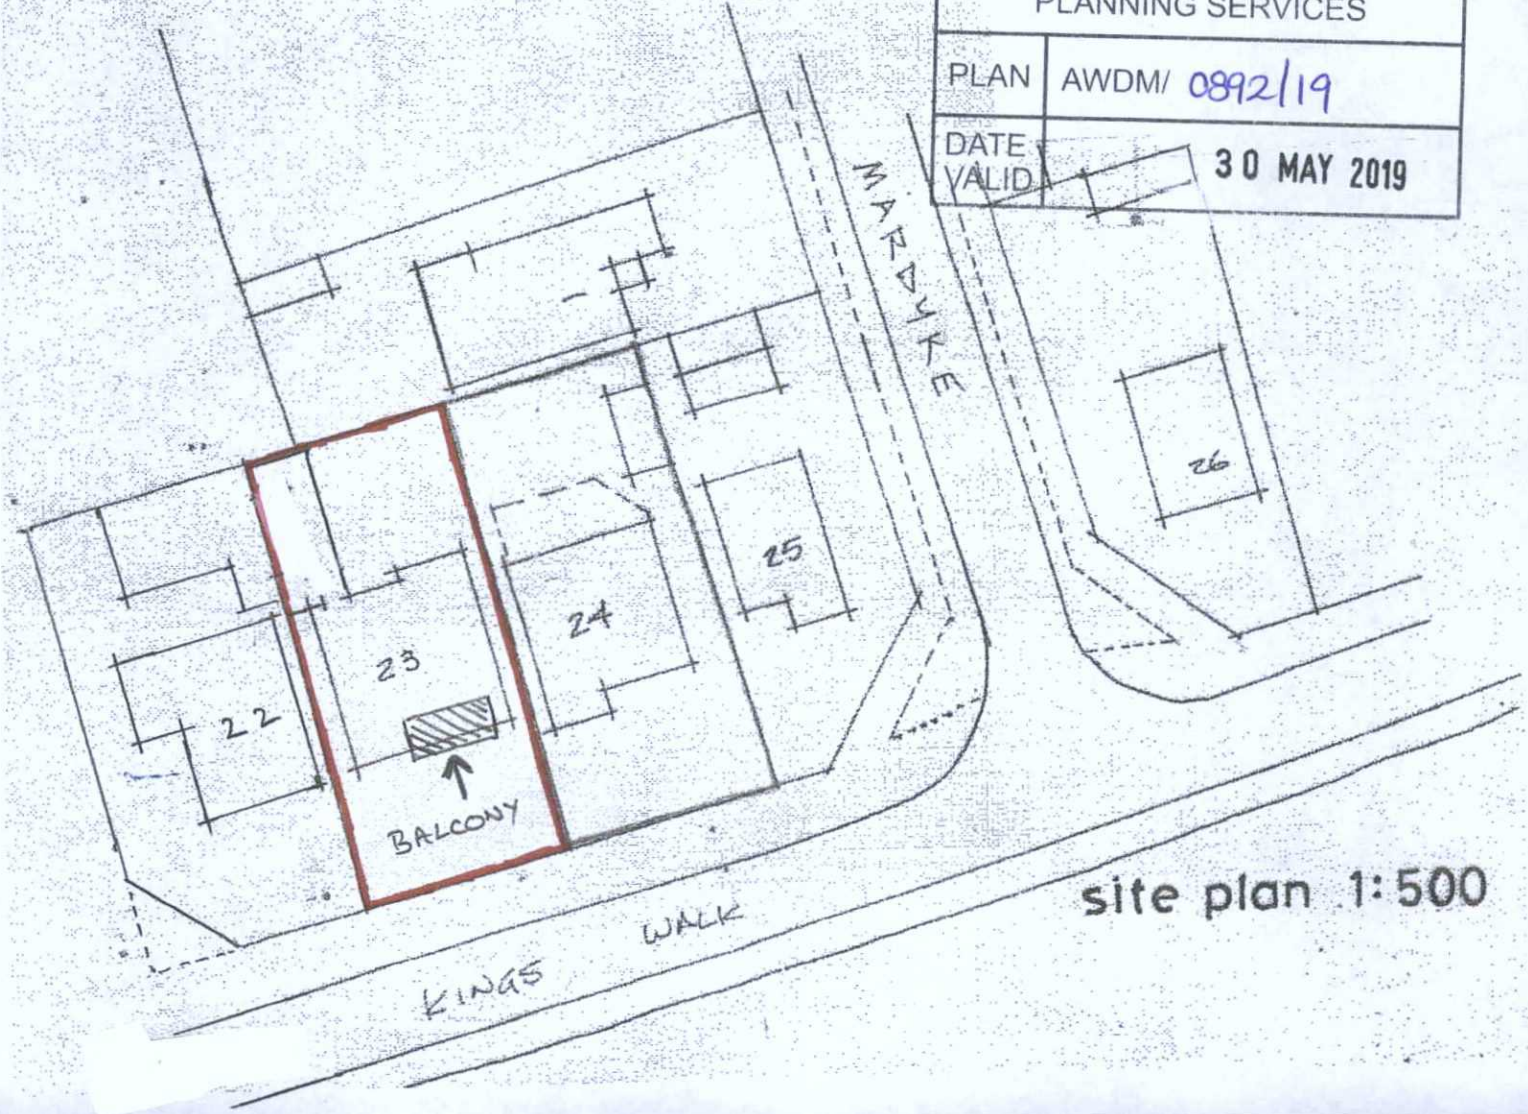

site plan 1:500