25 Milton Close, BN15 8BX

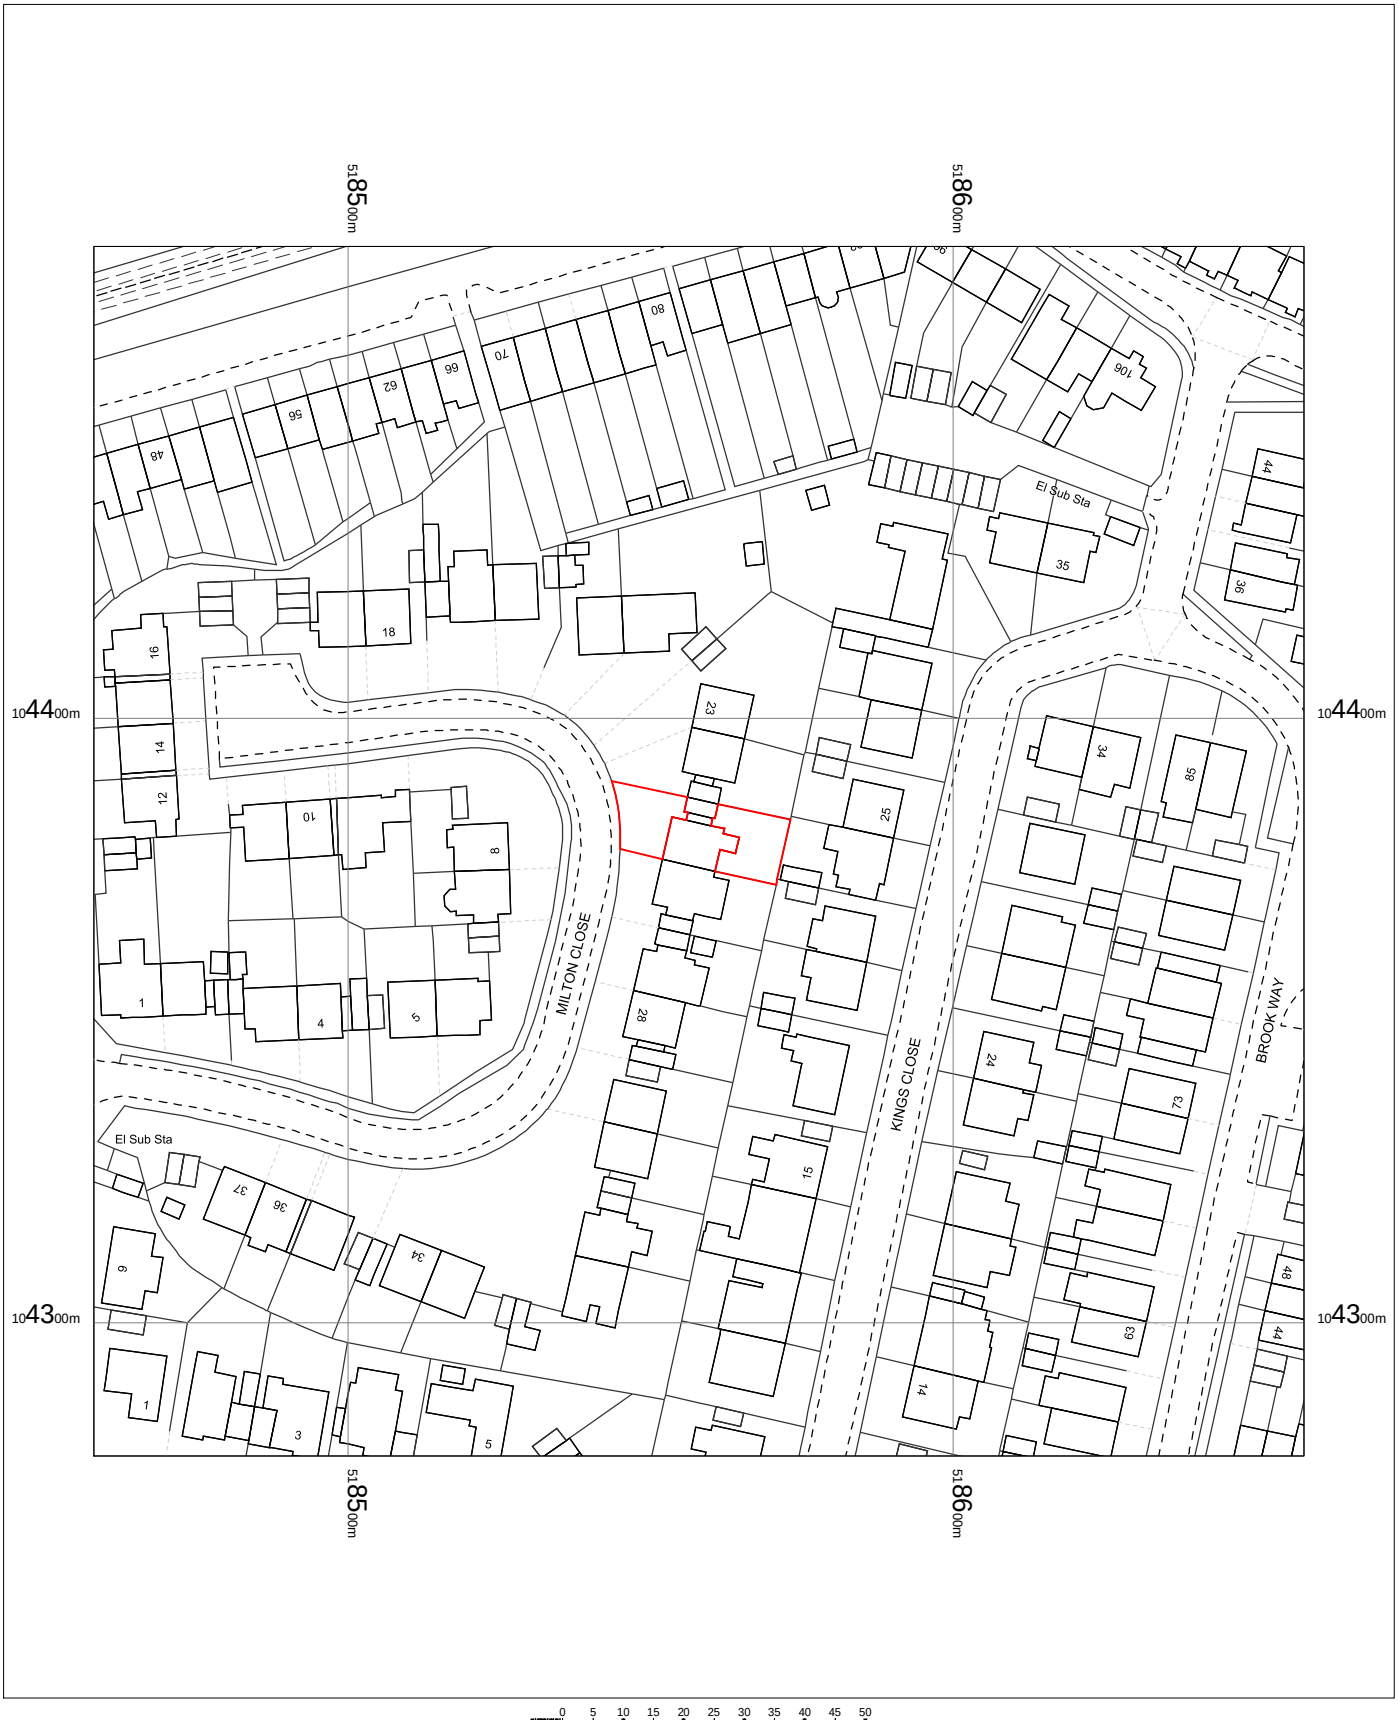

25 Milton Close,
Lancing,
West Sussex
BN15 8BX

OS MasterMap 1250/2500/10000 scale
Thursday, May 23, 2019, ID: MPMBW-00802141
www.blackwellmapping.co.uk

1:1250 scale print at A4, Centre: 518558 E, 104378 N

©Crown Copyright Ordnance Survey. Licence no. 100041041

N

BLACKWELL'S
MAPPING SERVICES
PERSONAL & PROFESSIONAL MAPPING
www.blackwellmapping.co.uk
TEL: 0800 151 2612
maps@blackwell.co.uk