REVISIONS:
REV: DATE: BY: RVW:




Ground Floor Plan as existing




Roof Plan as existing

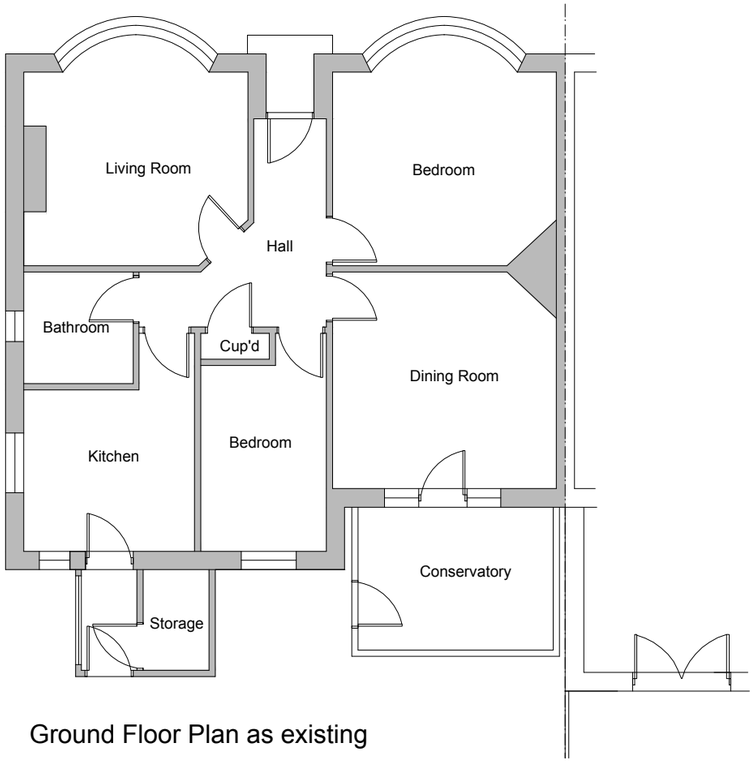


Section as existing

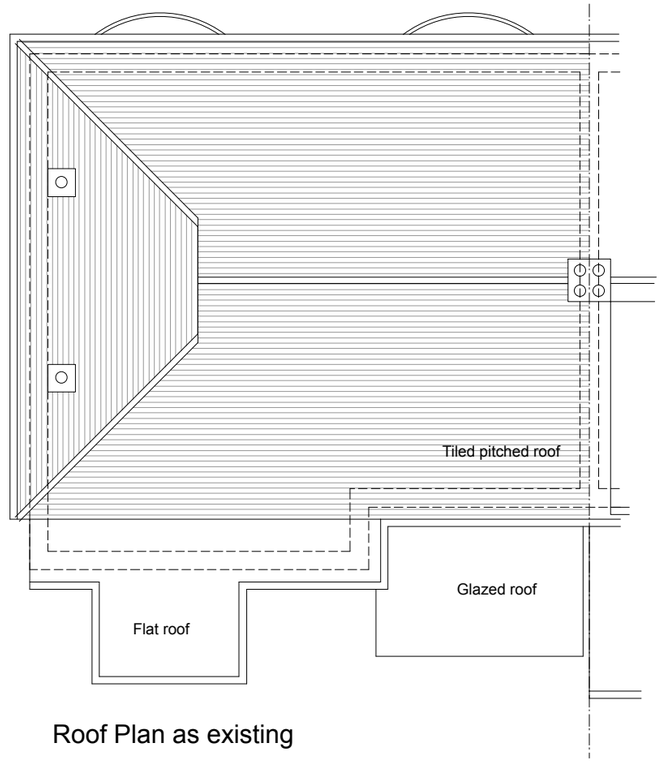


Rear (North) Elevation as existing

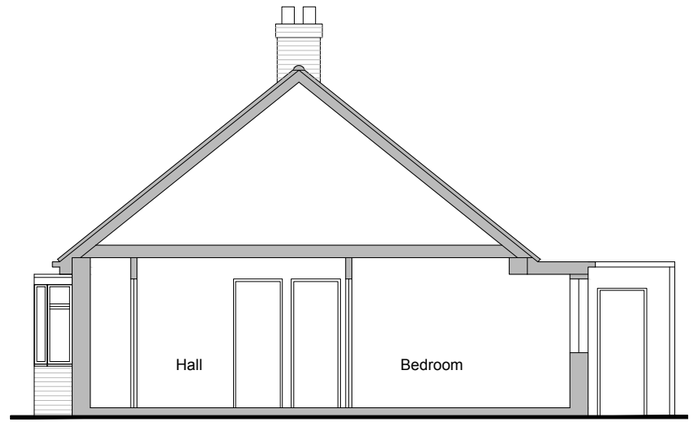


Front (South) Elevation as existing




Side (East) Elevation as existing



Side (West) Elevation as existing

Wang Dao Architecture

3, 85
Pankhurst Avenue
Brighton, BN2 9AE
United Kingdom

m +44 (0)7491 809902
e info@wangdaoarch.com
w www.wangdaoarch.com

N

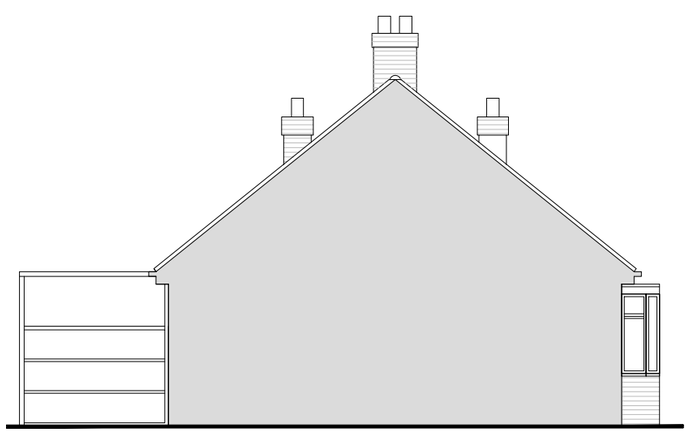Scale 1:100
0 1 5m 10m

CLIENT
Mr Luke Bidwell

This drawing is for Planning Permission purpose only. All dimensions to be confirmed on site.

© This drawing is the sole copyright of Wang Dao Architecture Ltd.

Any discrepancies between this drawing & other information shall be reported to the Architect. MODIFICATIONS to be made solely on ORIGINAL MAGNETIC MEDIA.

PROJECT
97 The Crescent
Southwick
BN42 4LH

TITLE
Rear Extension
Plans, Elevations and Section as existing

STATUS
Planning

DATE
May 2019

SCALE @ A3
1:100

DRAWN BY
Edward

REVIEWED BY

DRAWING NUMBER
1912 PL 02A

CTB file:
XREF'S:
LTscale: