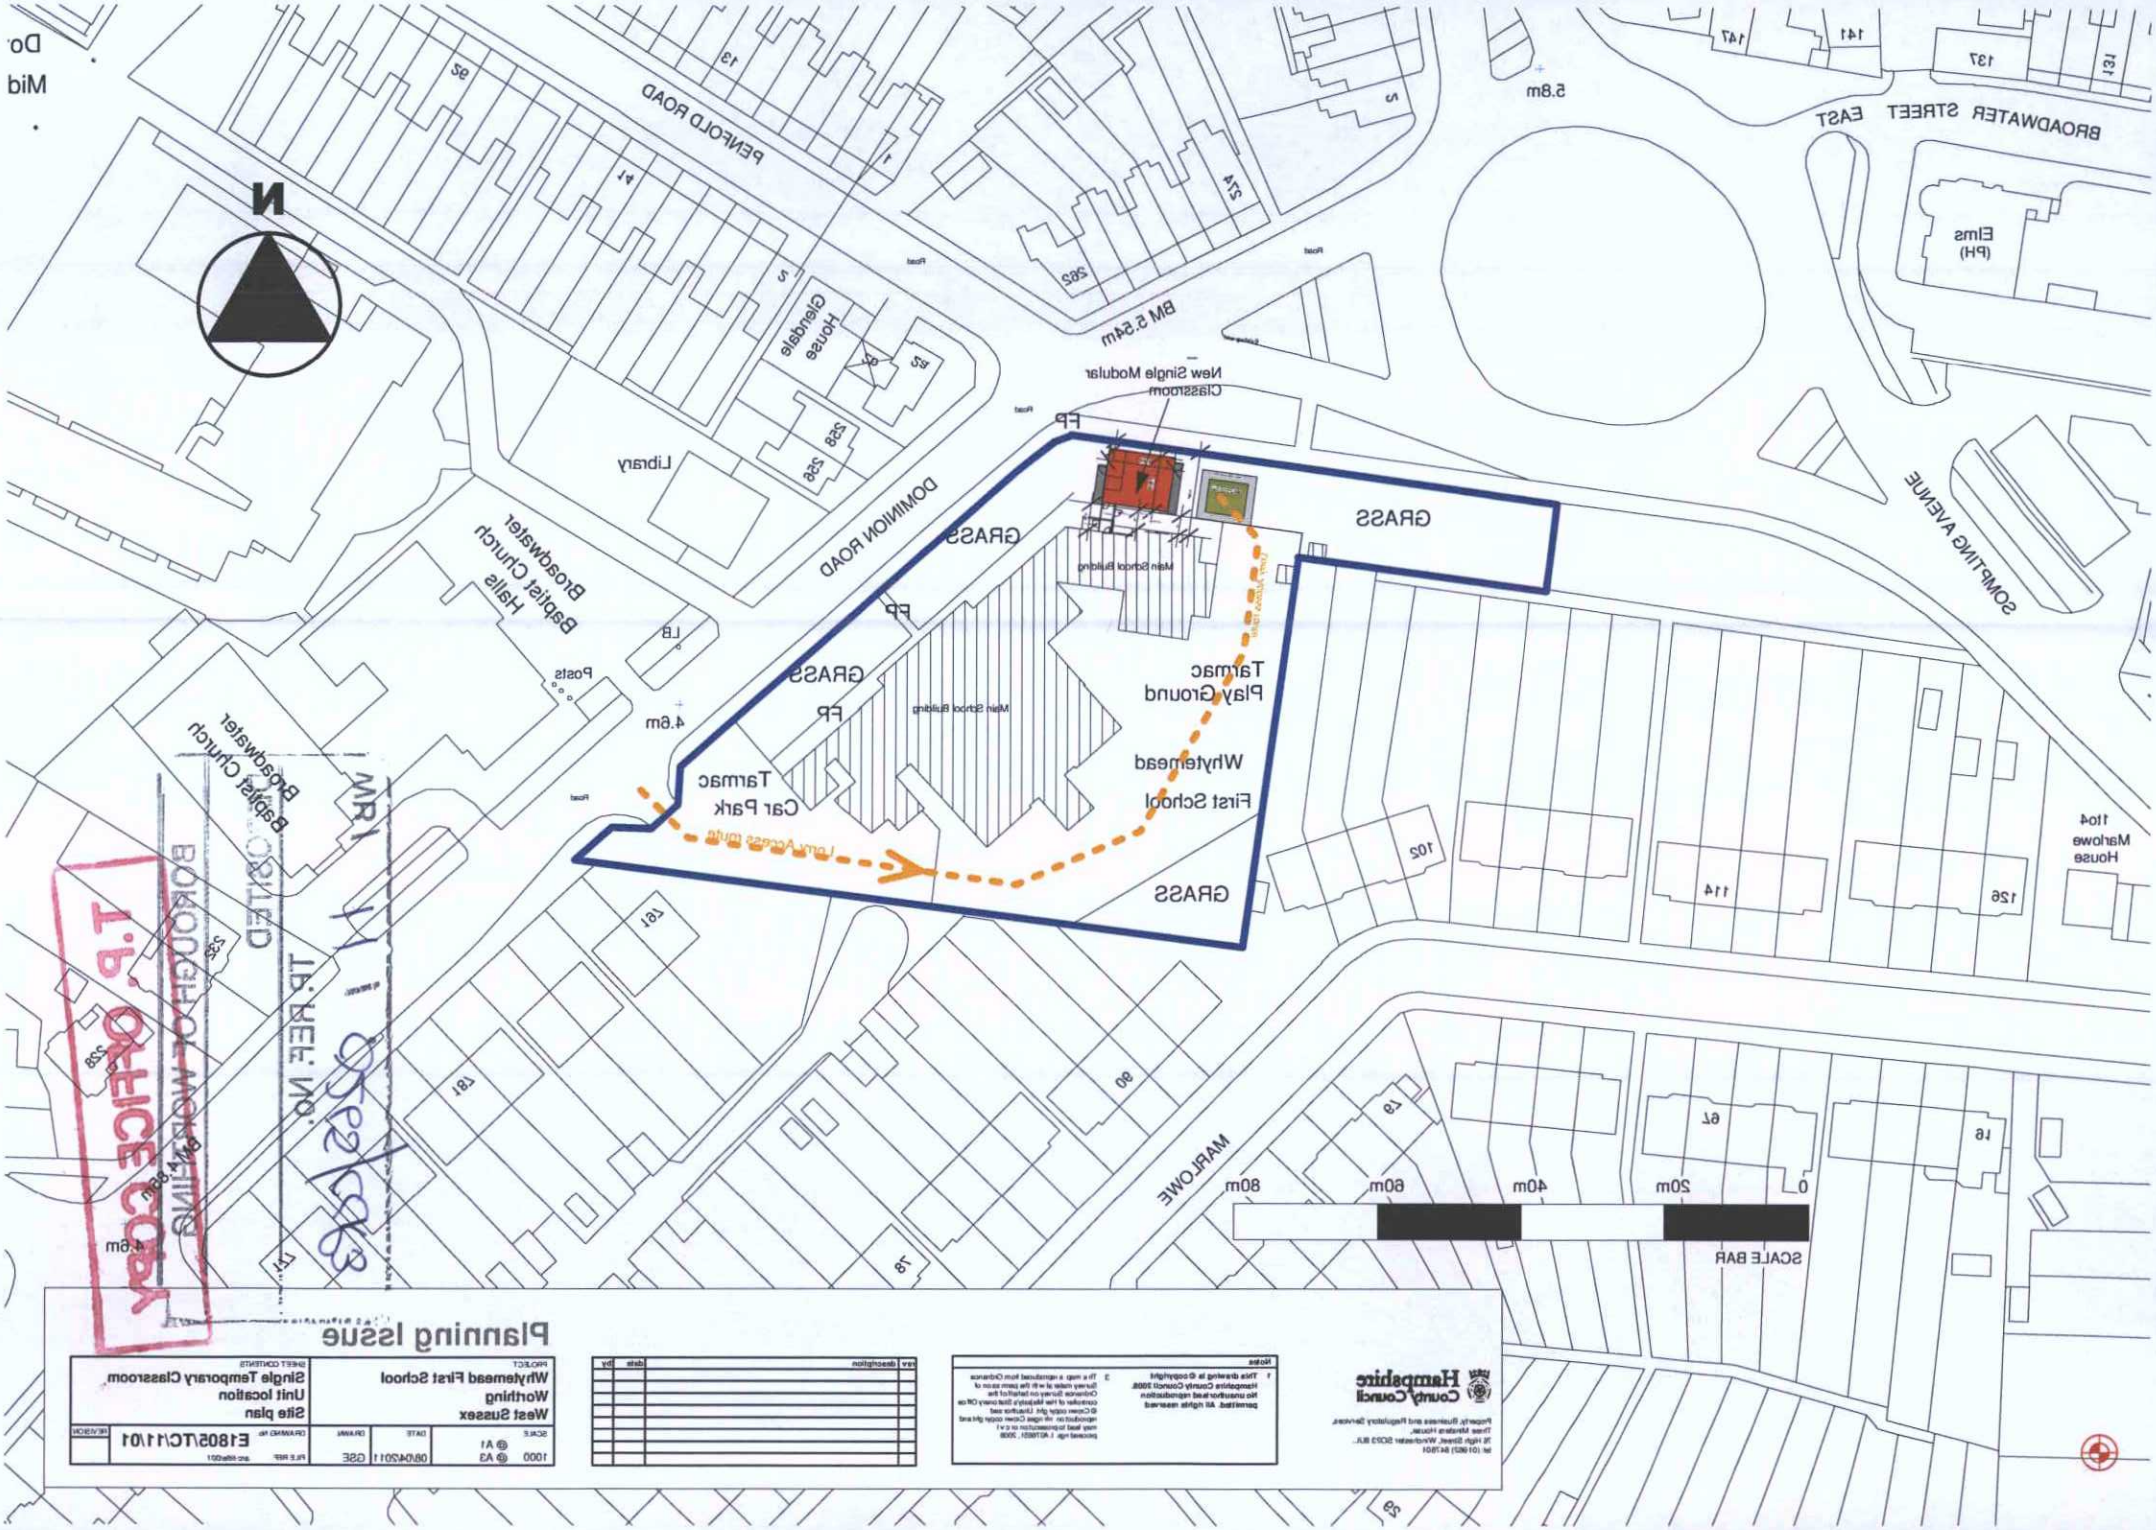

N
PENFOLD ROAD
BROADWATER STREET EAST
Elms (PH)
5.8m
BM 5.54m
New Single Modular Classroom
FP
GRASS
Main School Building
Tarmac Play Ground
Whytemead First School
Tarmac Car Park
Long Access route
DOMINION ROAD
Library
Broadwater Baptist Church Halls
Posts
4.6m
SOMPTING AVENUE
Marlowe House
MARLOWE
SCALE BAR
0
20m
40m
60m
80m
Planning Issue
Hampshire County Council
Property, Business and Regulatory Services, Three Minsters House, 76 High Street, Winchester SO23 8UL.
PROJECT
Whytemead First School
Worthing
West Sussex
SHEET CONTENTS
Single Temporary Classroom
Unit location
Site plan
SCALE
1000 @ A1 @ A3
DATE
08/04/2011
DRAWN
GSE
DRAWING No.
E1805/TC/11/01
REVISION