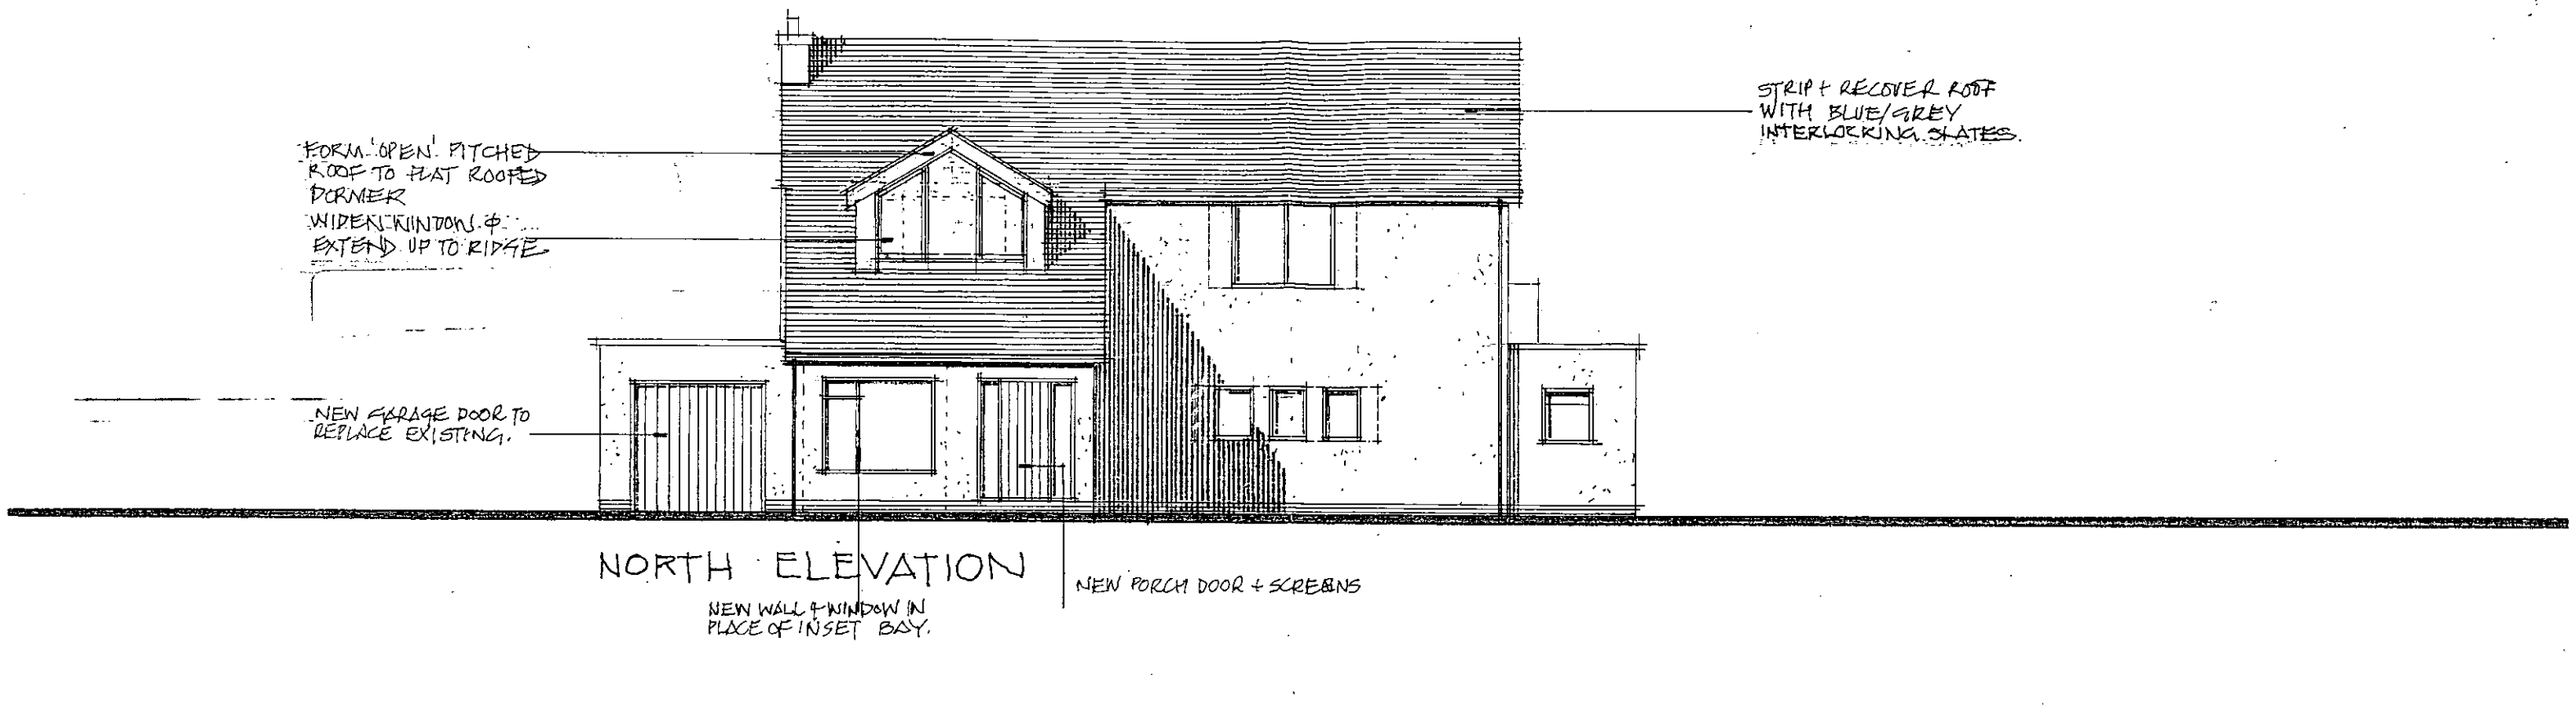

NORTH ELEVATION

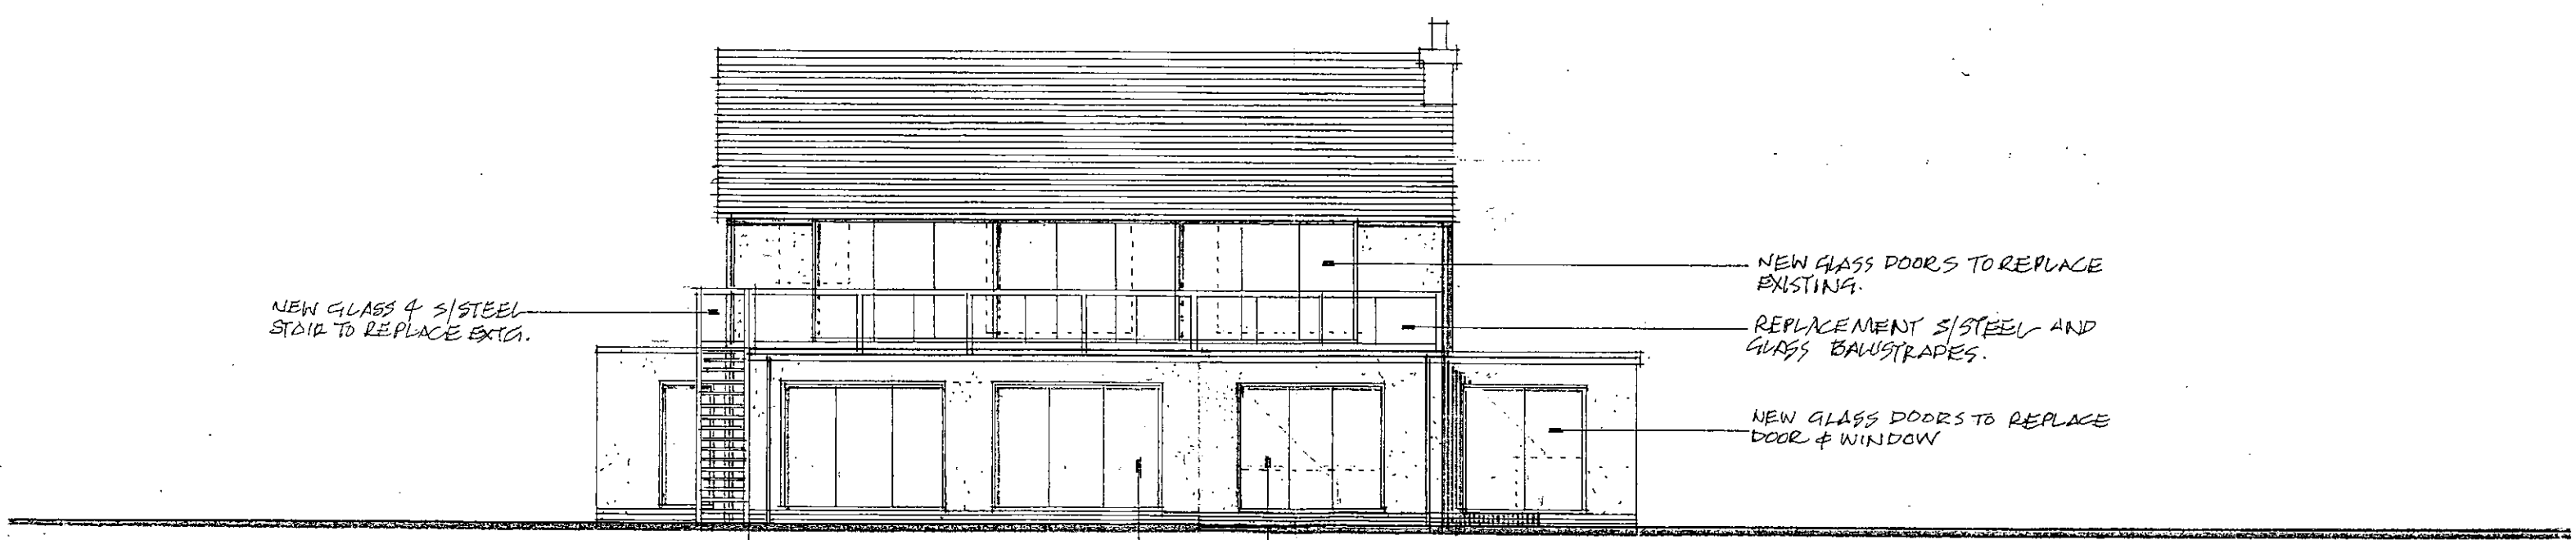

SOUTH ELEVATION

REV 'A' - DORMER ALTERED AND EXTEND BR3 TO LINE OF B1 & B2

NORTH + SOUTH ELEVATIONS SHOWING PROPOSED ALTERATIONS

148 OLD FORT ROAD . SHOREHAM-BY-SEA . SUSSEX .

GRAHAM NICOLLS . BUILDING DESIGN + TECHNOLOGY . TEL / 07990 522709

SCALE / 1:100

DATE / 20.12.2010

DWG. NO. / 021110/T.P.03 'A'