

EAST ELEVATION

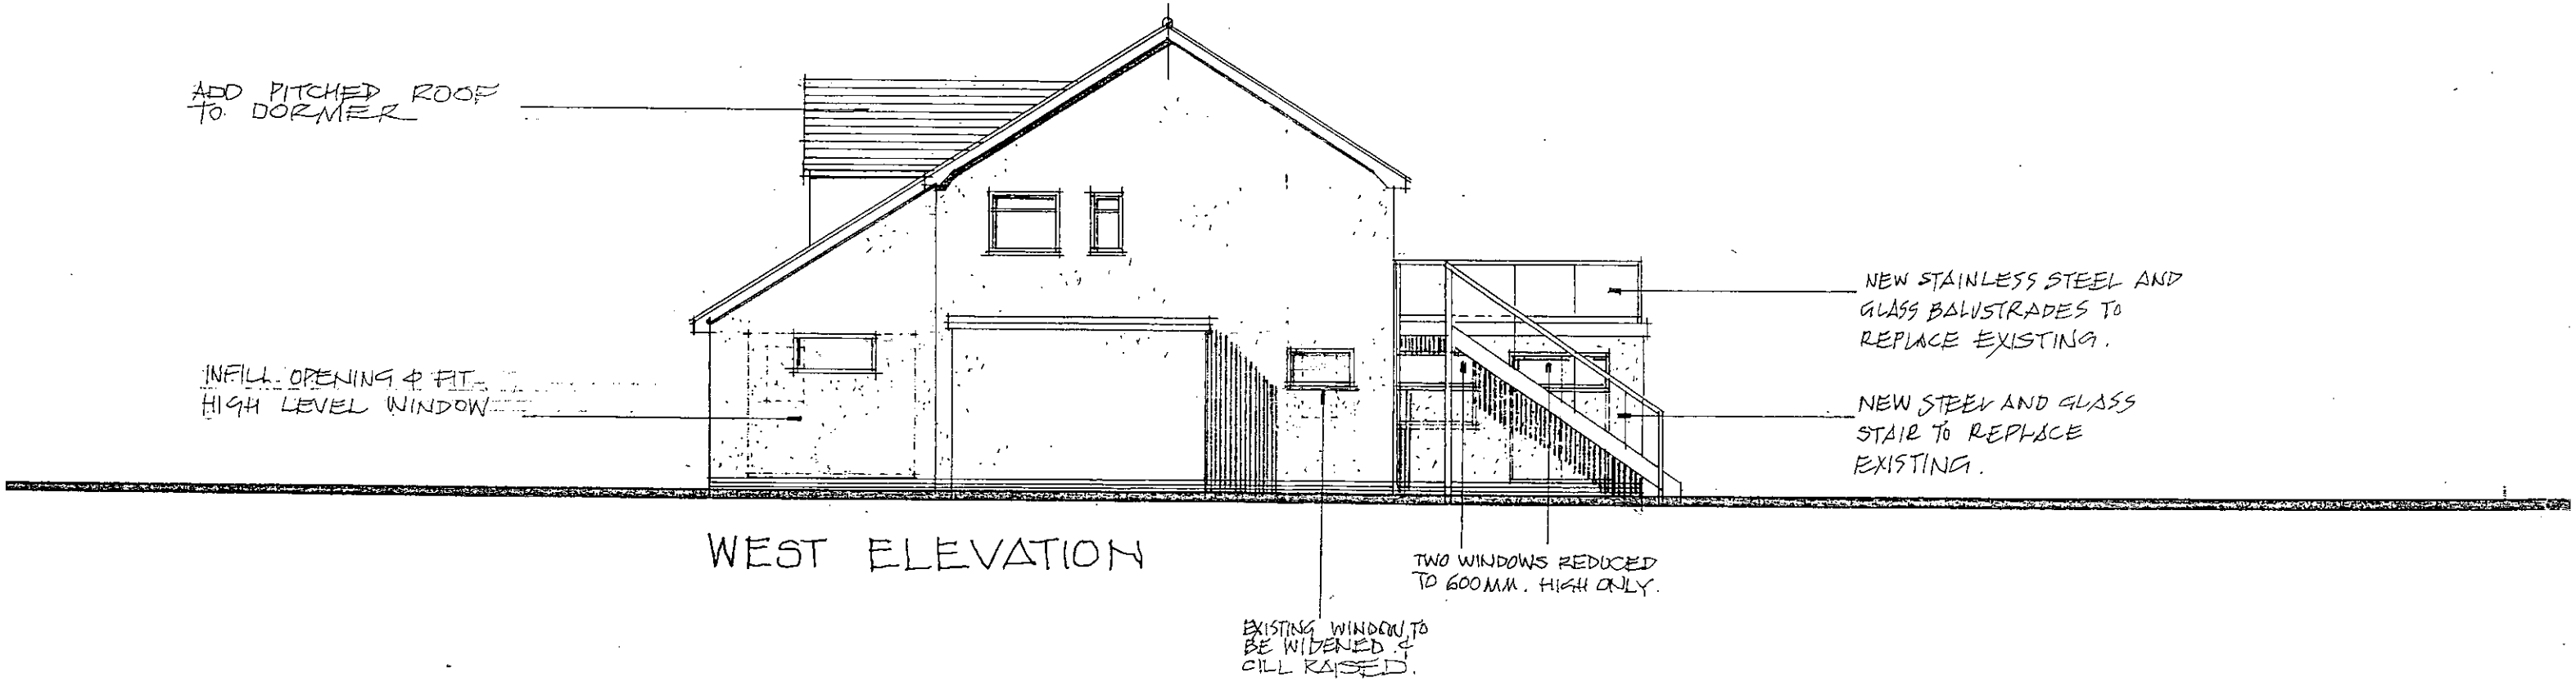

WEST ELEVATION

REV'A' 31.03.2011 ADD PITCHED ROOF TO DORMER & ALTER 2 NO. WINDOWS

EAST + WEST ELEVATIONS SHOWING PROPOSED ALTERATIONS.

148 OLD FORT ROAD. SHOREHAM-BY-SEA. SUSSEX.

GRAHAM NICOLLS. BUILDING DESIGN + TECHNOLOGY. TEL/ 07990 522709

SCALE / 1:100

DATE / 21.12.2010

DWG.No / 021110/T.P.04 'A'