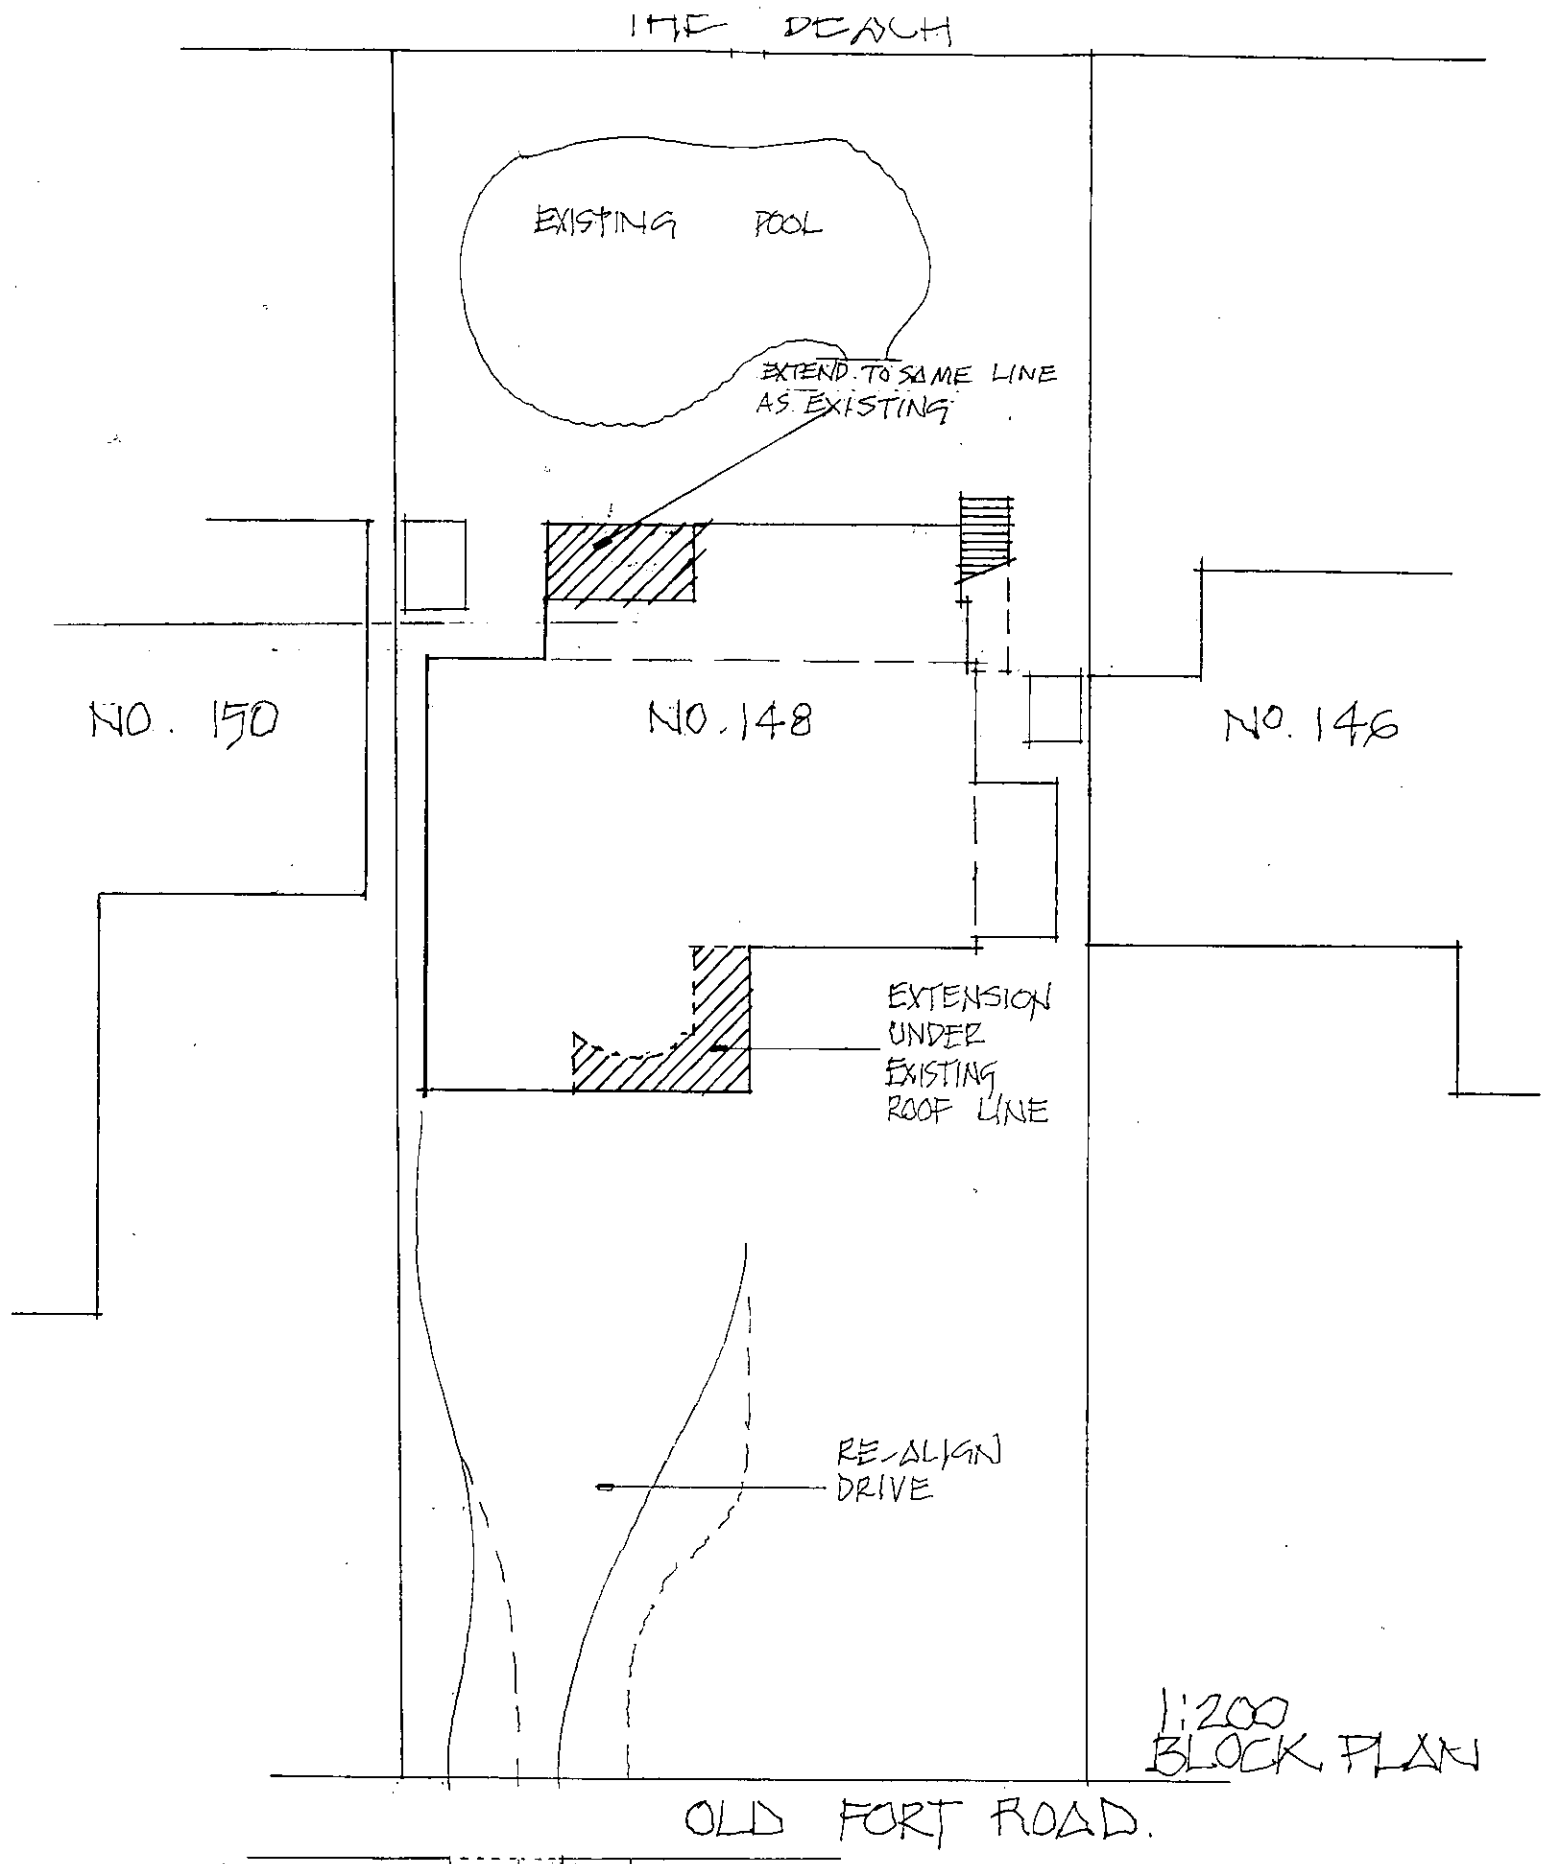

1:200 BLOCK PLAN

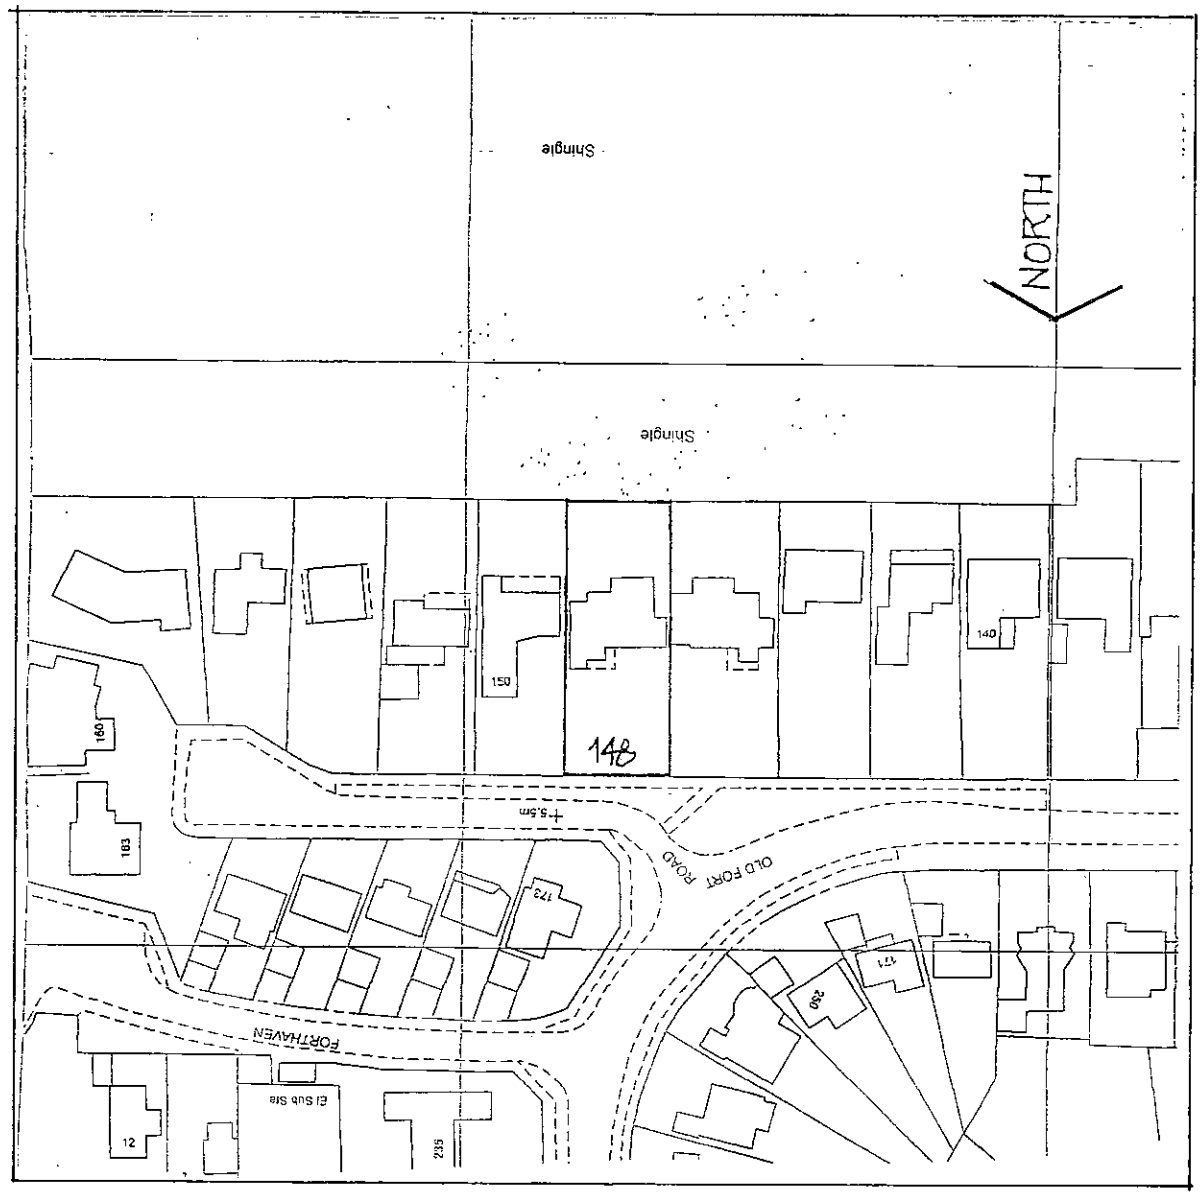

1:1250 LOCATION PLAN

REVISION 'A' - DATE: 29.3.11 - REAR EXTENSION ADDED.

PROPOSED ALTERATIONS
148. OLD FORT ROAD. SHOREHAM, BY. SEA.
GRAHAM NICOLLS, BUILDING DESIGN + TECHNOLOGY. 07990.522709

SCALE / 1:1250 + 1:200
DATE / 12.02.2011
DWG. NO. / 02.11.10/TP.05 'A'
(ORIGINALLY TP.04)