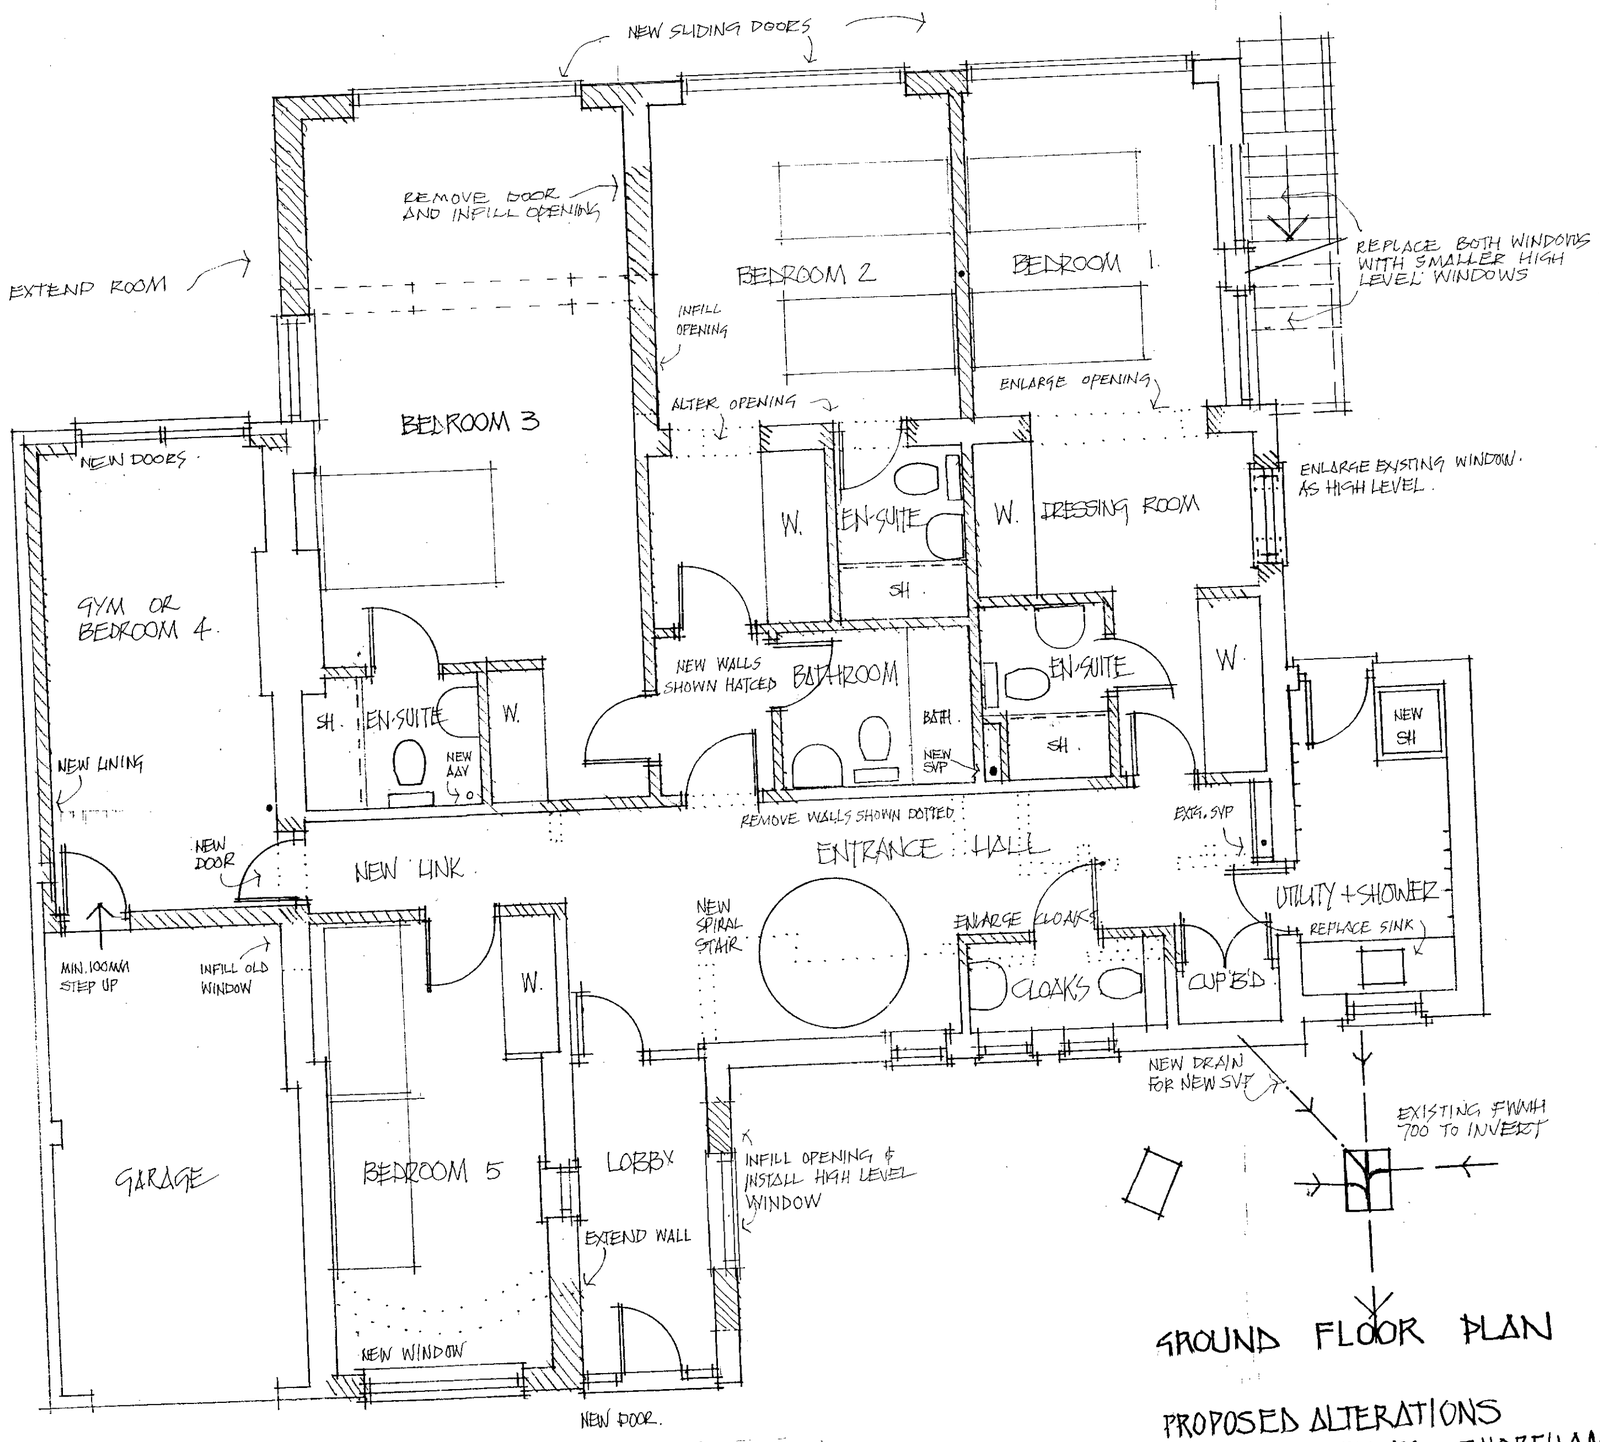

GROUND FLOOR PLAN

PROPOSED ALTERATIONS
148 OLD FORT RD. SHOREHAM-BY-SEA
GRAHAM NICOLLS. BUILDING DESIGN + TECHNOLOGY.

REV 'B' _ 31.03.11 _ BED 3 EXTENDED / PORCH WIN ALTERED.

SCALE / 1:50
DATE / 24.11.10
DWG. No / 02110/SK.01 'A'