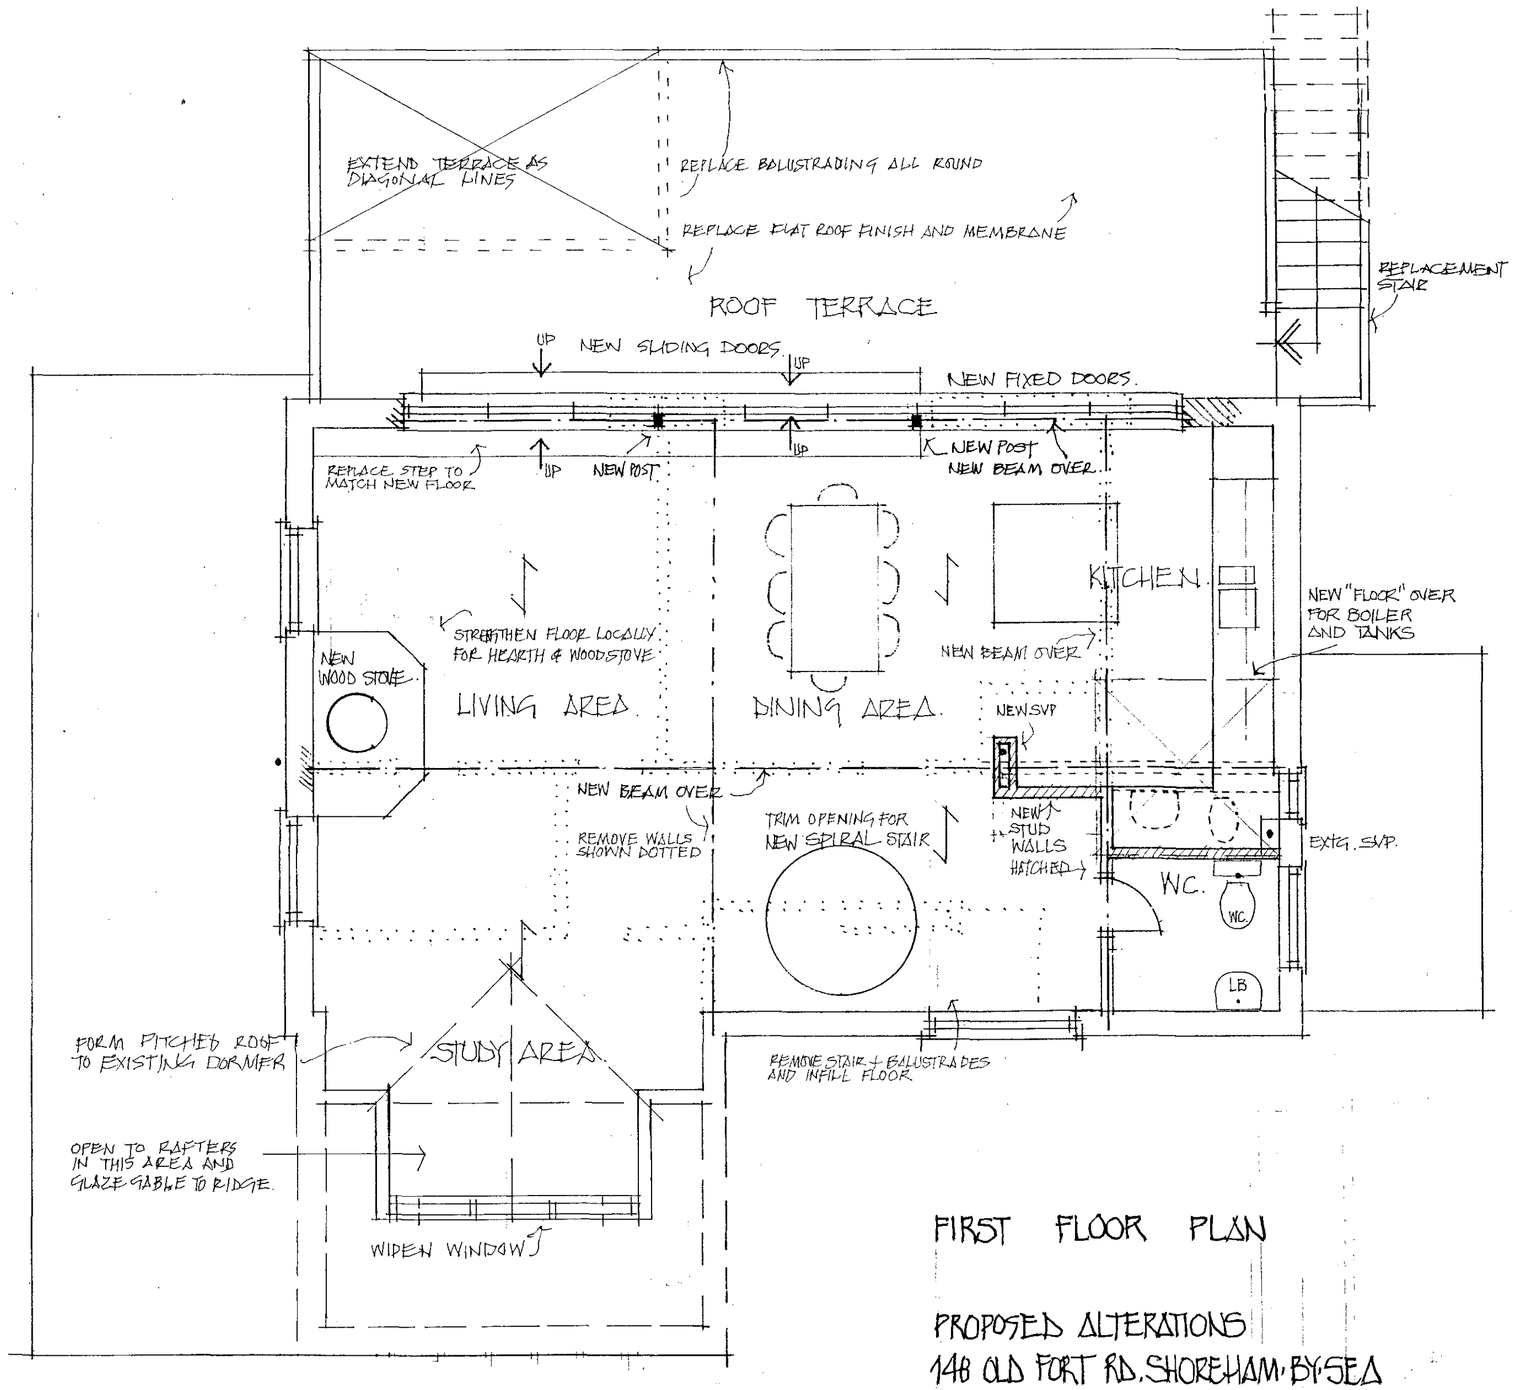

FIRST FLOOR PLAN

PROPOSED ALTERATIONS
148 OLD FORT RD. SHOREHAM-BY-SEA
GRAHAM NICOLLS, BUILDING DESIGN + TECHNOLOGY

REV'A' 31.03.11 — DORMER ALTERED / TERRACE EXTENDED

SCALE / 1:50
DATE / 24.11.10
DWG.NO. / 021110/SK.02'A'