GROUND FLOOR PLAN 1:100

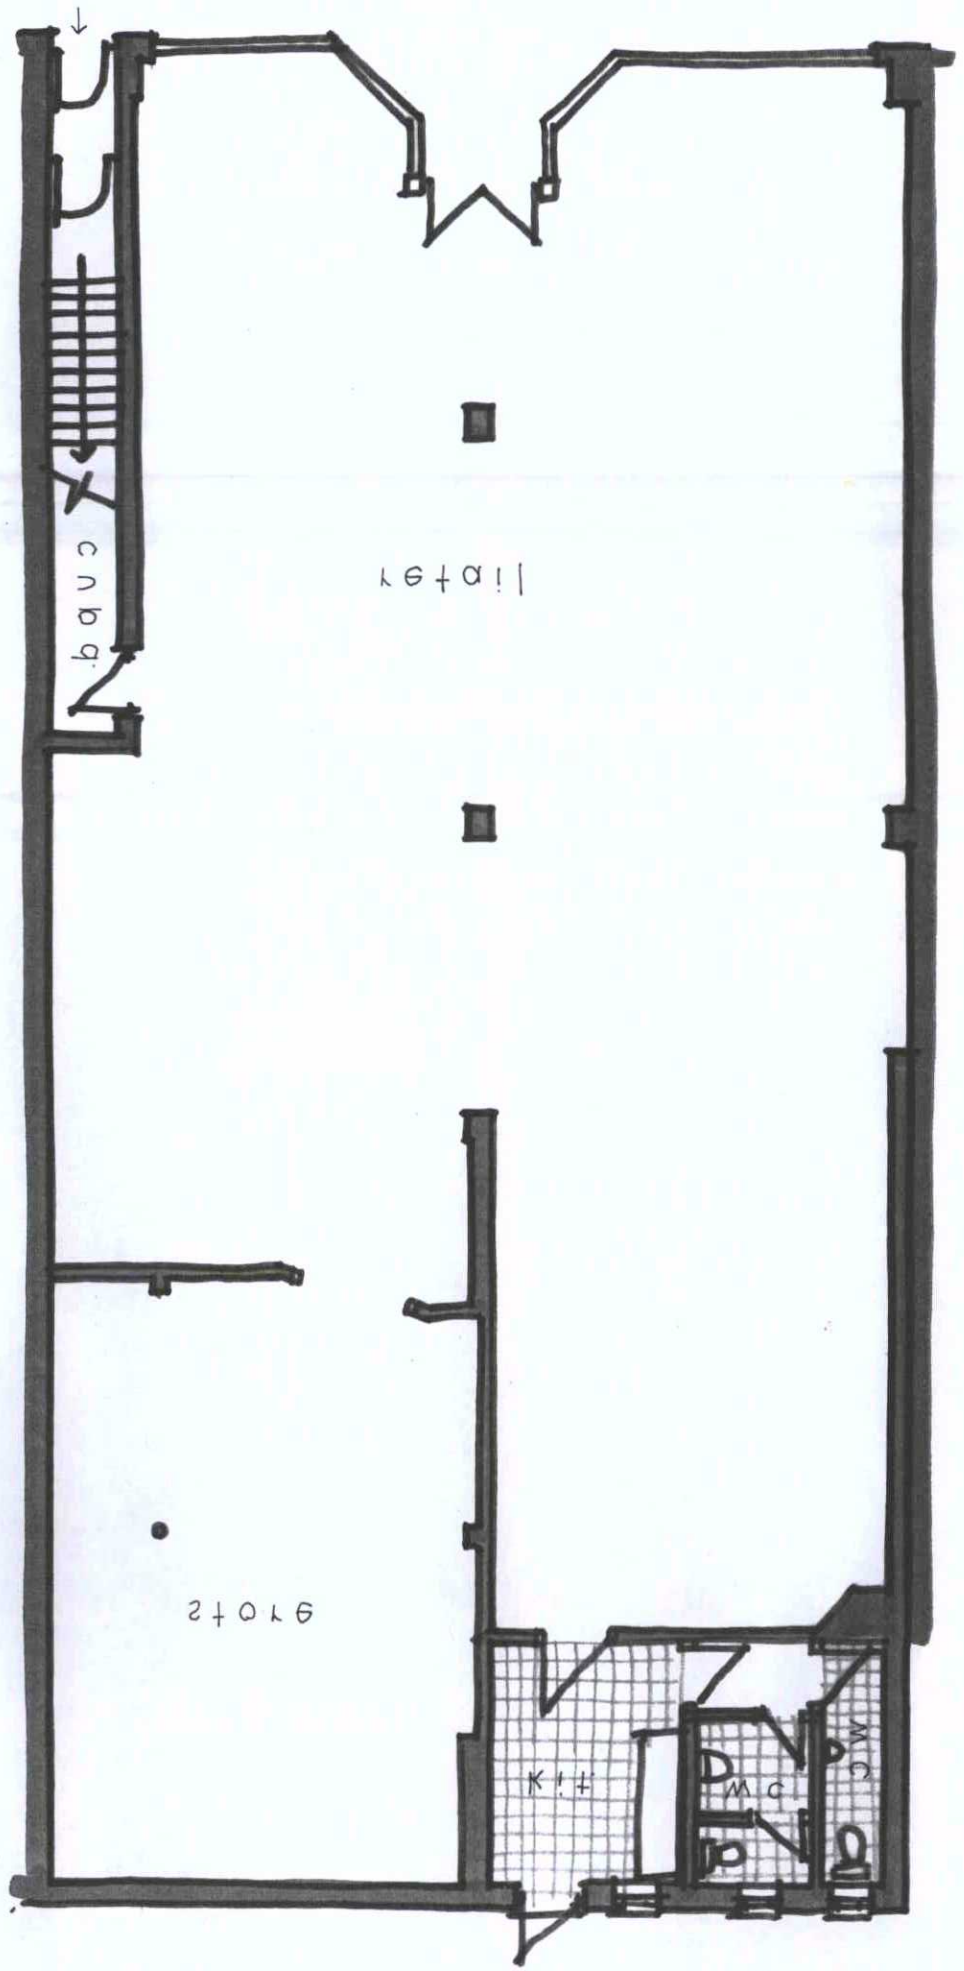

Existing details 01

19/21 CHAPEL ROAD, WORTHING

Sept 2010

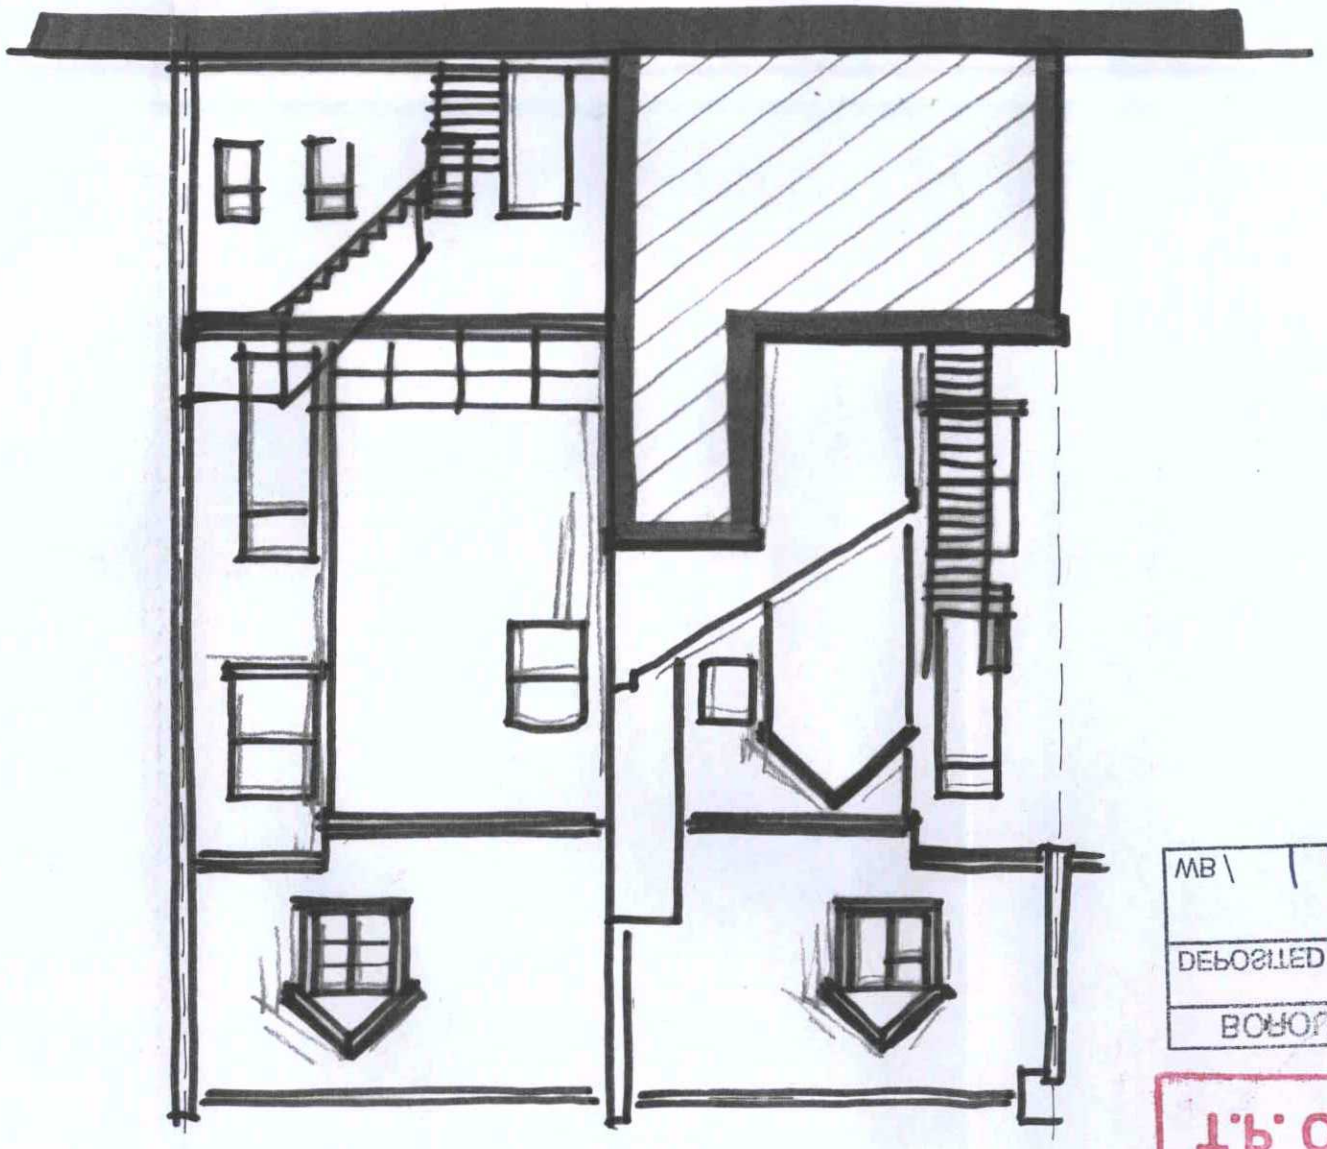

T.P. OFFICE COPY

BOROUGH OF WORTHING

DEPOSITED 17/3/11

TP REF NO.

MB 1 11 [illegible]

Wayne Sander MCIAT
Architectural Technologist
88 Durrington Lane
Worthing
West Sussex BN13 2RQ
Tel/Fax 01903 698487