T.P. OFFICE COPY
BOROUGH OF WORTHING
RECEIVED 14/3/11
W&T 111/c/csfm

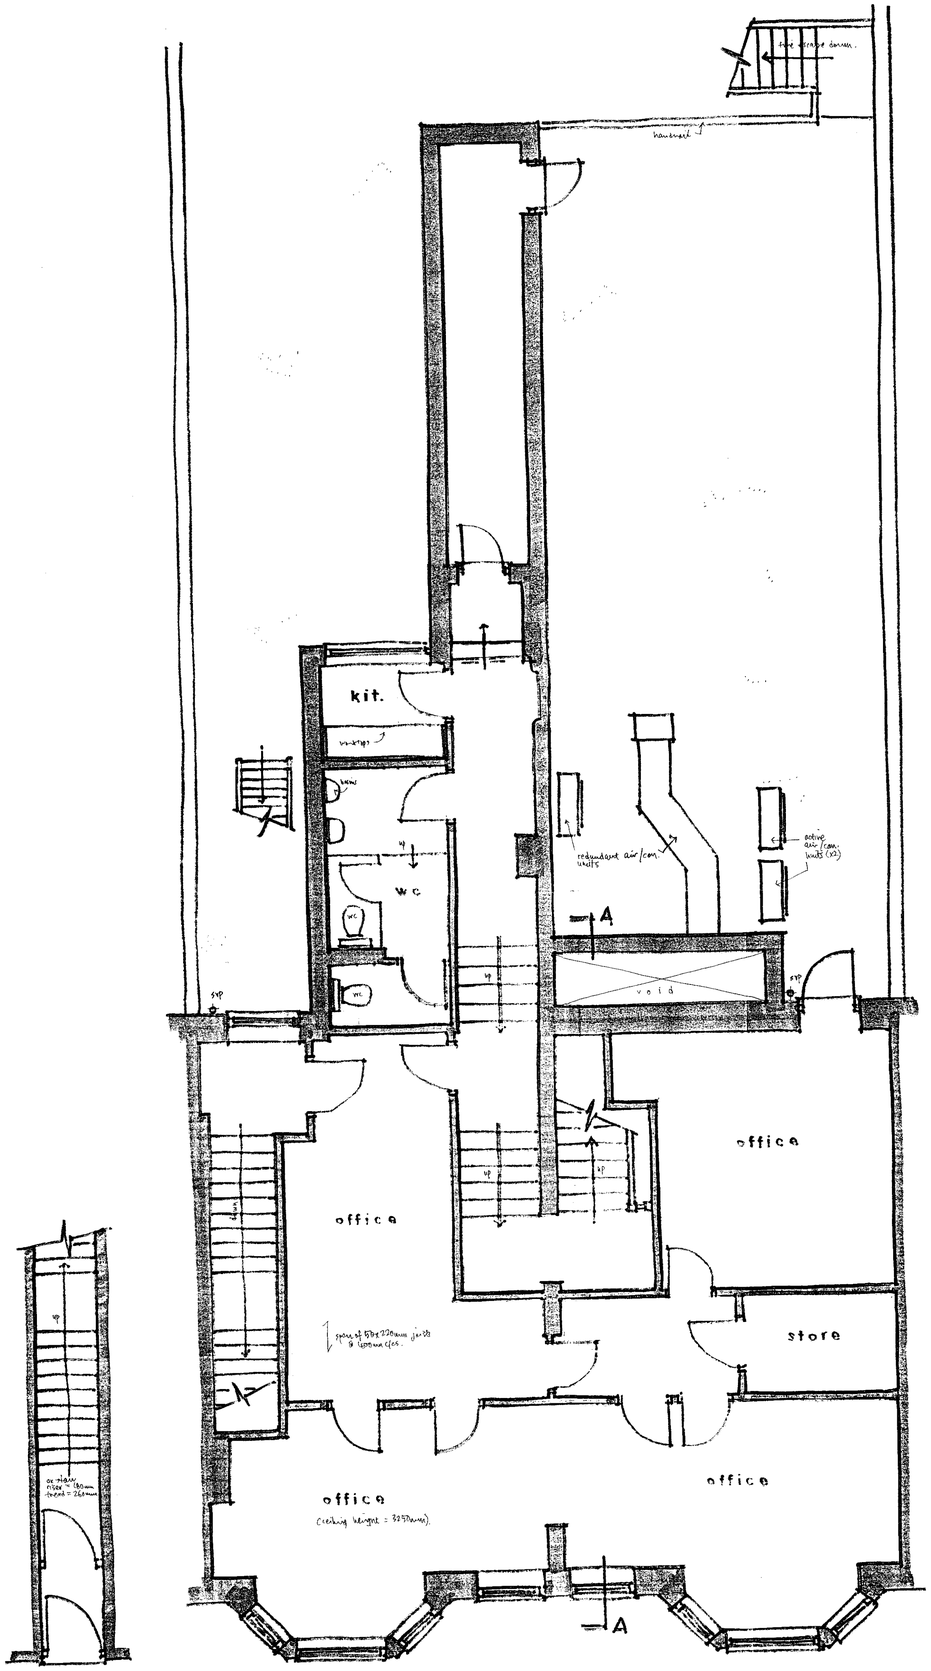

1st FLOOR PLAN 1:50

G/F PLAN

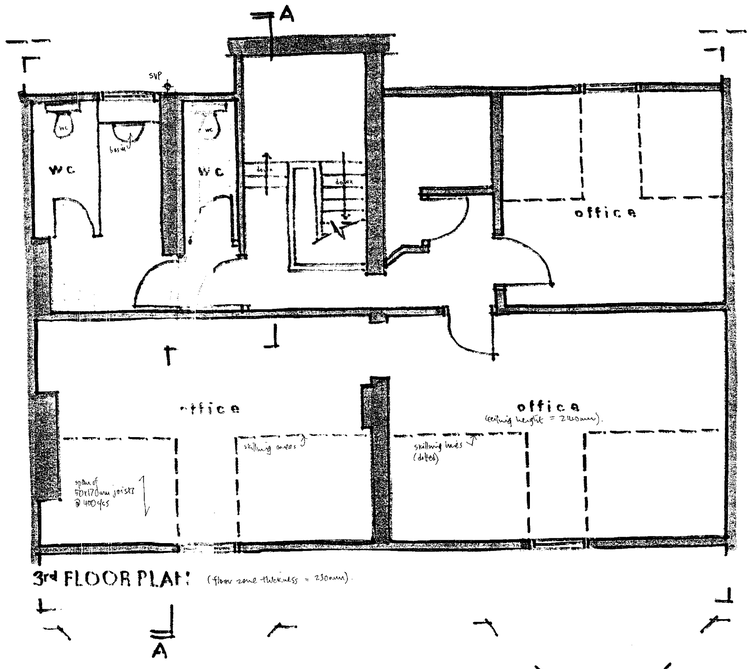

3rd FLOOR PLAN (floor zone thickness = 250mm)

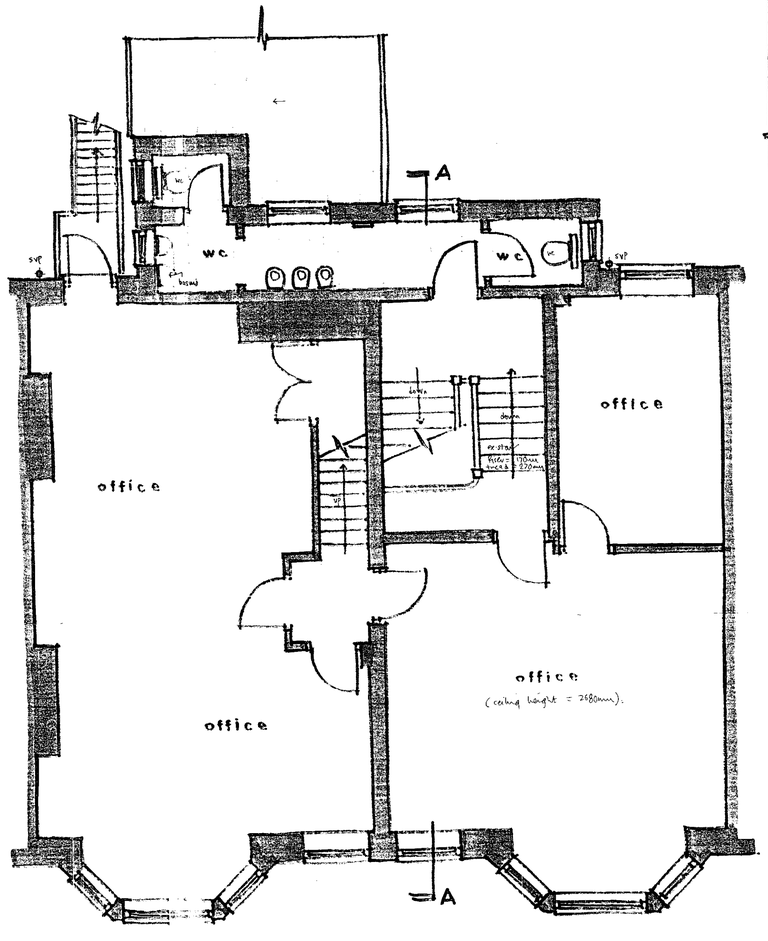

2nd FLOOR PLAN (floor zone thickness = 275mm)

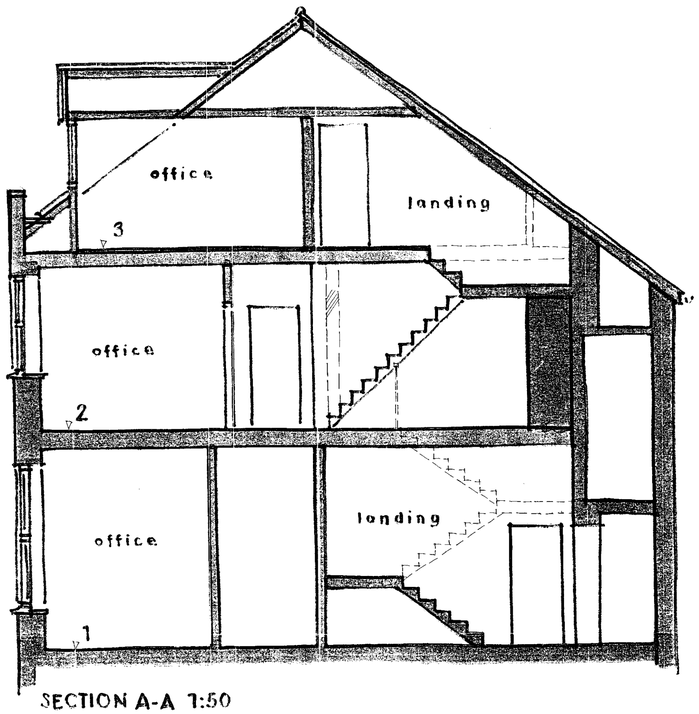

SECTION A-A 1:50

Revisions A - air con units added to flat roof 4/11/10

Figured dimensions to take precedence over scaled dimensions. The contractor is to verify all dimensions on site before commencing any works.

Any discrepancies whatsoever to be brought to the attention of the client immediately.

The copyright of this drawing is reserved and the drawing must not be disclosed without authority.

Project

19/21 CHAPEL ROAD, WORTHING

Proposed change of use from offices into six flats

Client

Drawing no. WT/CR/01 A

Scale AS SHOWN **Date** JUNE 2010

Drawn by WG

WAYNE GANDER MCIAT
Chartered Architectural Technologist
98 Durrington Lane
WORTHING
West Sussex
BN13 2RQ
Tel/Fax 01903 694817
Email - wayne@wgander.freeserve.co.uk