LEGEND TO AFD FITTINGS

- (SD) smoke detector (HD = heat detector)
- ◎ call point
- ● FD30S fire door (v/p - vision panel)
- ○ FD20
- EL emergency lighting
- sounders

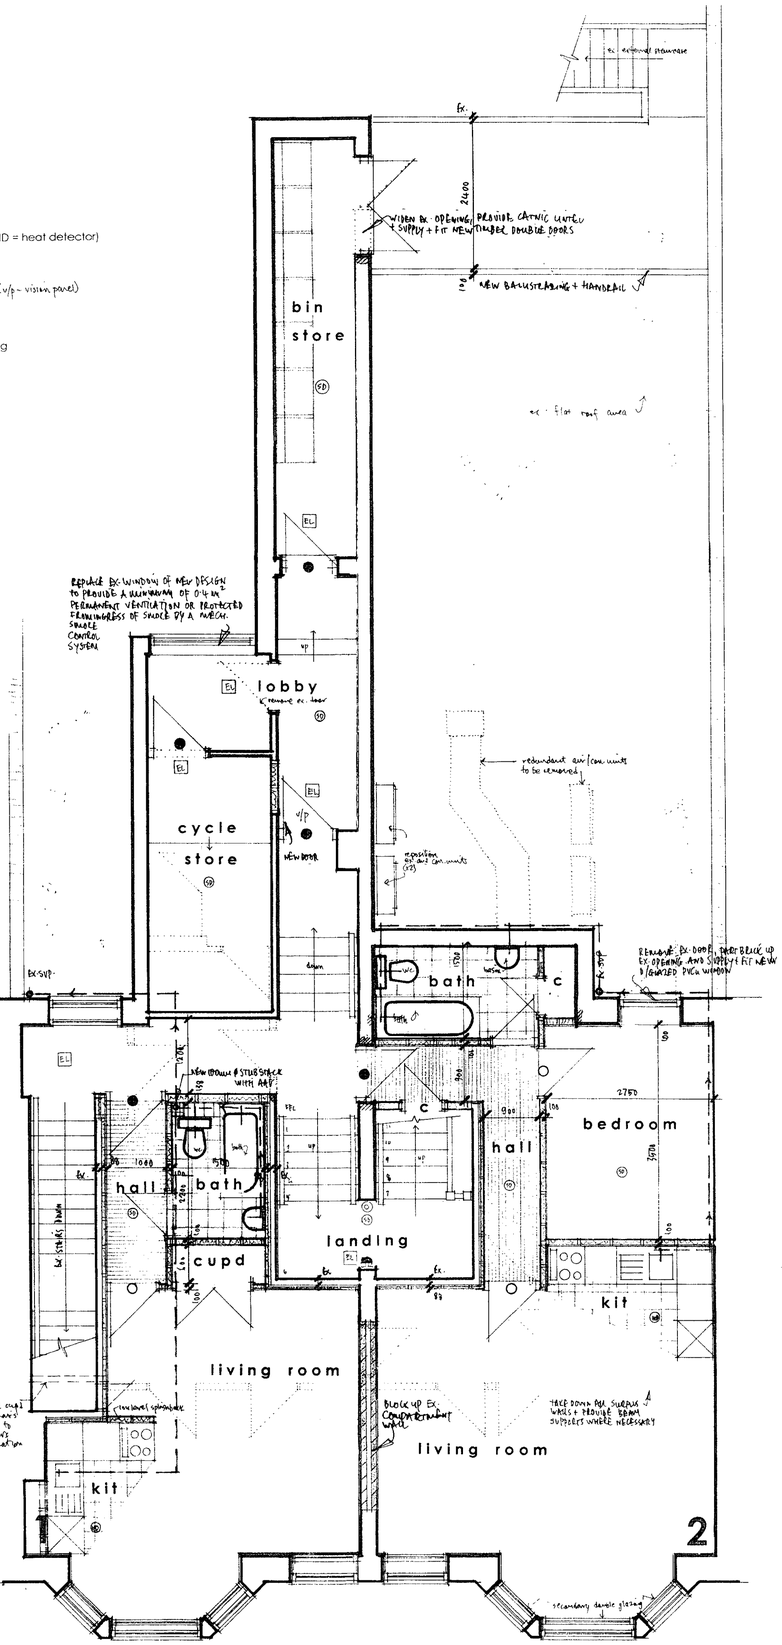
bin store
lobby
cycle store
bath
c
hall
bedroom
landing
cupd
kit
living room
living room
kit
bedroom
hall
bath
c
bath
kit
living room
living room
5
6
3
4
1
2
Ex SVP
Ex. external staircase
Ex. flat roof over
WIDEN EX. OPENING, REMOVE CATNIC LINTEL + SUPPLY + FIT NEW TIMBER DOUBLE DOORS
NEW BALUSTRADING + HANDRAIL
REPLACE EX. WINDOW OF NEW DESIGN TO PROVIDE A MINIMUM OF 0.4m² PERMANENT VENTILATION OR PROTECTED FREE AREA OF SIMILAR SIZE BY A MECH. SMOKE CONTROL SYSTEM
redundant air con units to be removed
position for 2 air con units
NEW DOOR
Ex. SVP
NEW WC & STUB STACK WITH ARV
Ex. SVP STACK DOWN
Ex. SVP STACK UP
Ex. SVP
Ex. SVP
REMOVE EX. DOOR, TIMBER BLOCK UP EX. OPENING AND SUPPLY & FIT NEW D/GLAZED PVCu WINDOW
Ex. SVP
Ex. SVP
Ex. SVP