T.P. OFFICE COPY

Please be advised that this drawing remains the intellectual property of Anchor Trust (Anchor) until completion of works as agreed in the 'Agreement to provide the Staying Put service' and/or all monies due to Anchor have been paid in full.

Note:
Do not scale from drawing,
all dimensions to be checked on site.

BOROUGH OF WORTHING
DEPOSITED
Plans
T.P. REF. No.

Date	Rev	Description
Oct 2007	a	Owner's alterations
WB\		

ASP Agency name & address:
Arun & Worthing
3 Churchill Court
112 The Street

Technical Officer:
John Cockrell

Client name & address:
Mrs Spearman
76 Cranworth Road
Worthing
BN11 2LF

WORTHING BOROUGH COUNCIL
14 JAN 2008

Title:Loft Conversion for Bedroom
Drawn By:jrc
Date:Sept 2007 | Scale: 1:50
Dwg.No.:3394/2a | Revision:a

Anchor
staying put

PROPOSED SECOND FLOOR LAYOUT

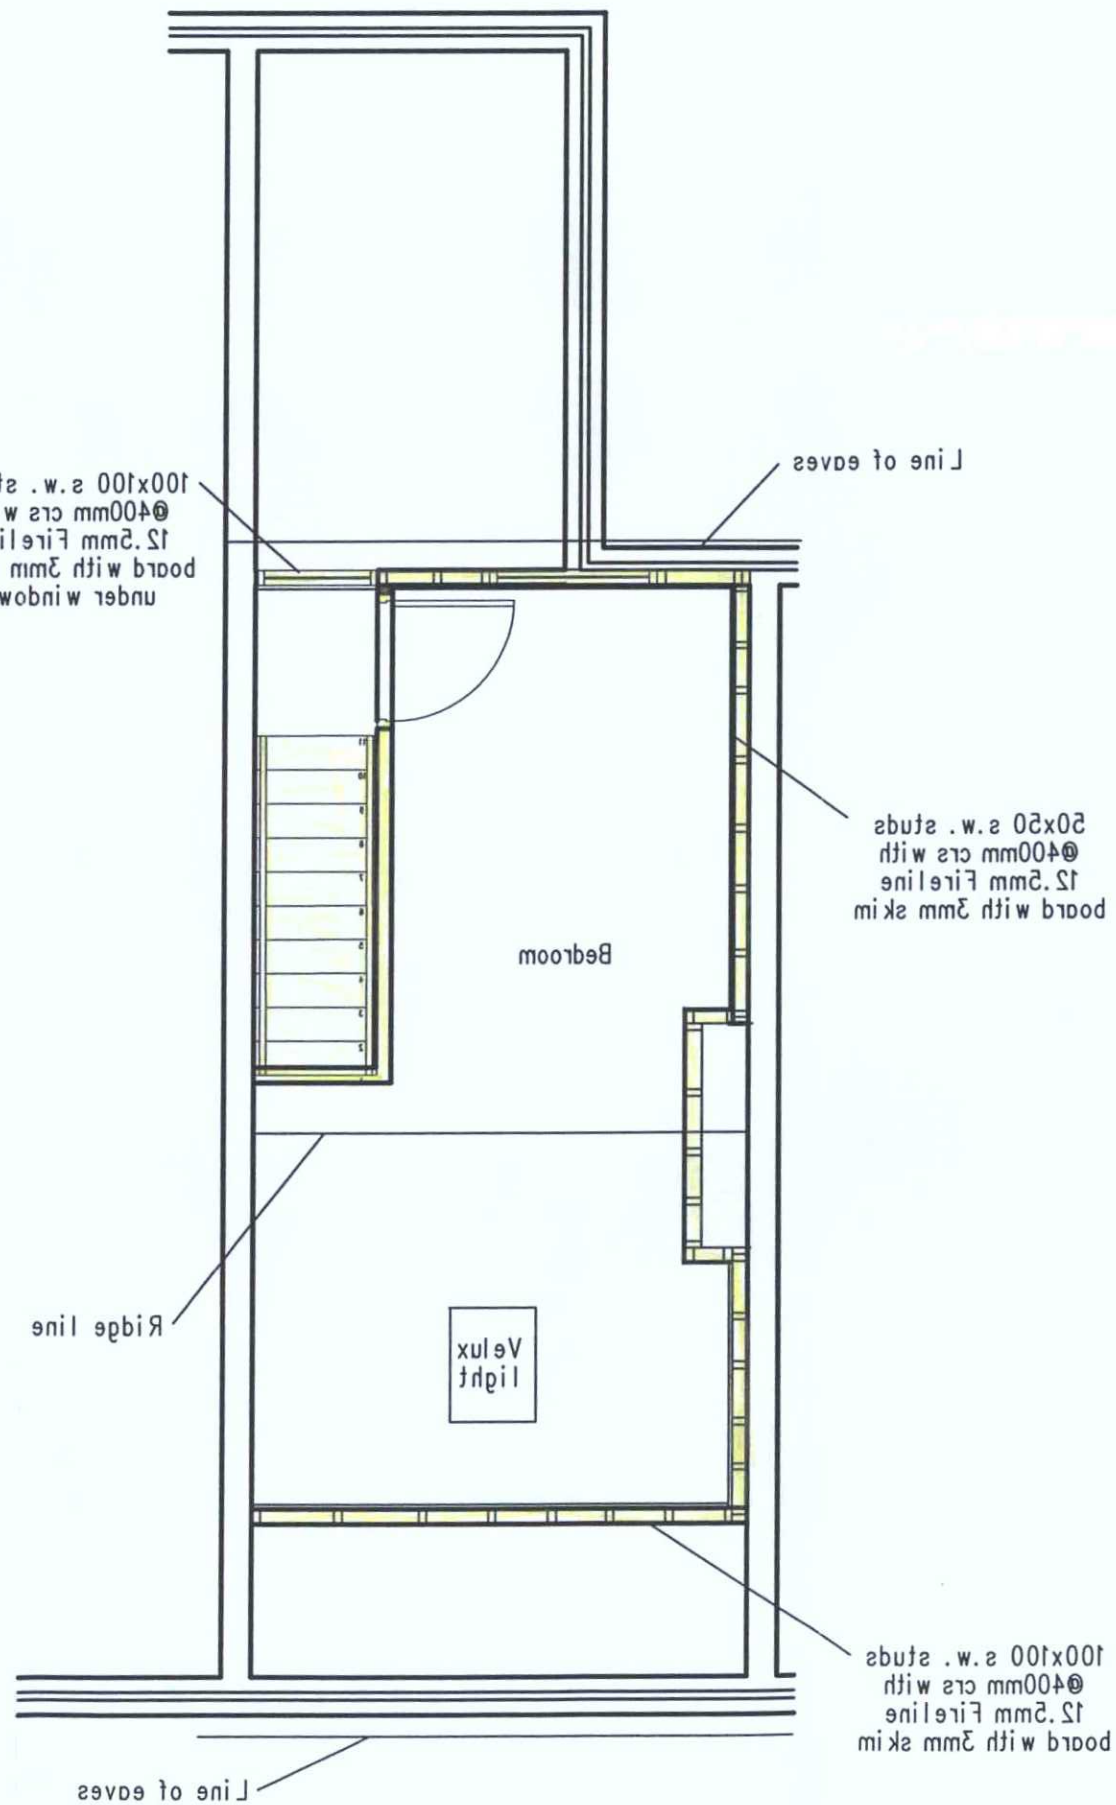

PROPOSED FIRST FLOOR LAYOUT

