CONSTRUCTION OF DORMER
All external construction to be 100x50mm sw with Knout Linerboard to all inner walls, Knout Polyfoam Rafftersqueeze between rafters, studs and noggings, Type F1 breathable sarking felt, battens and plain tile hanging to exposed sides.
Roof to be 12.5mm Fireline board with 3mm skim on 150x50mm sw joists with firrings, suitable insulation to create warm roof and finished with 3 layer felt roof to bs 747 and fascias and gutters to suit

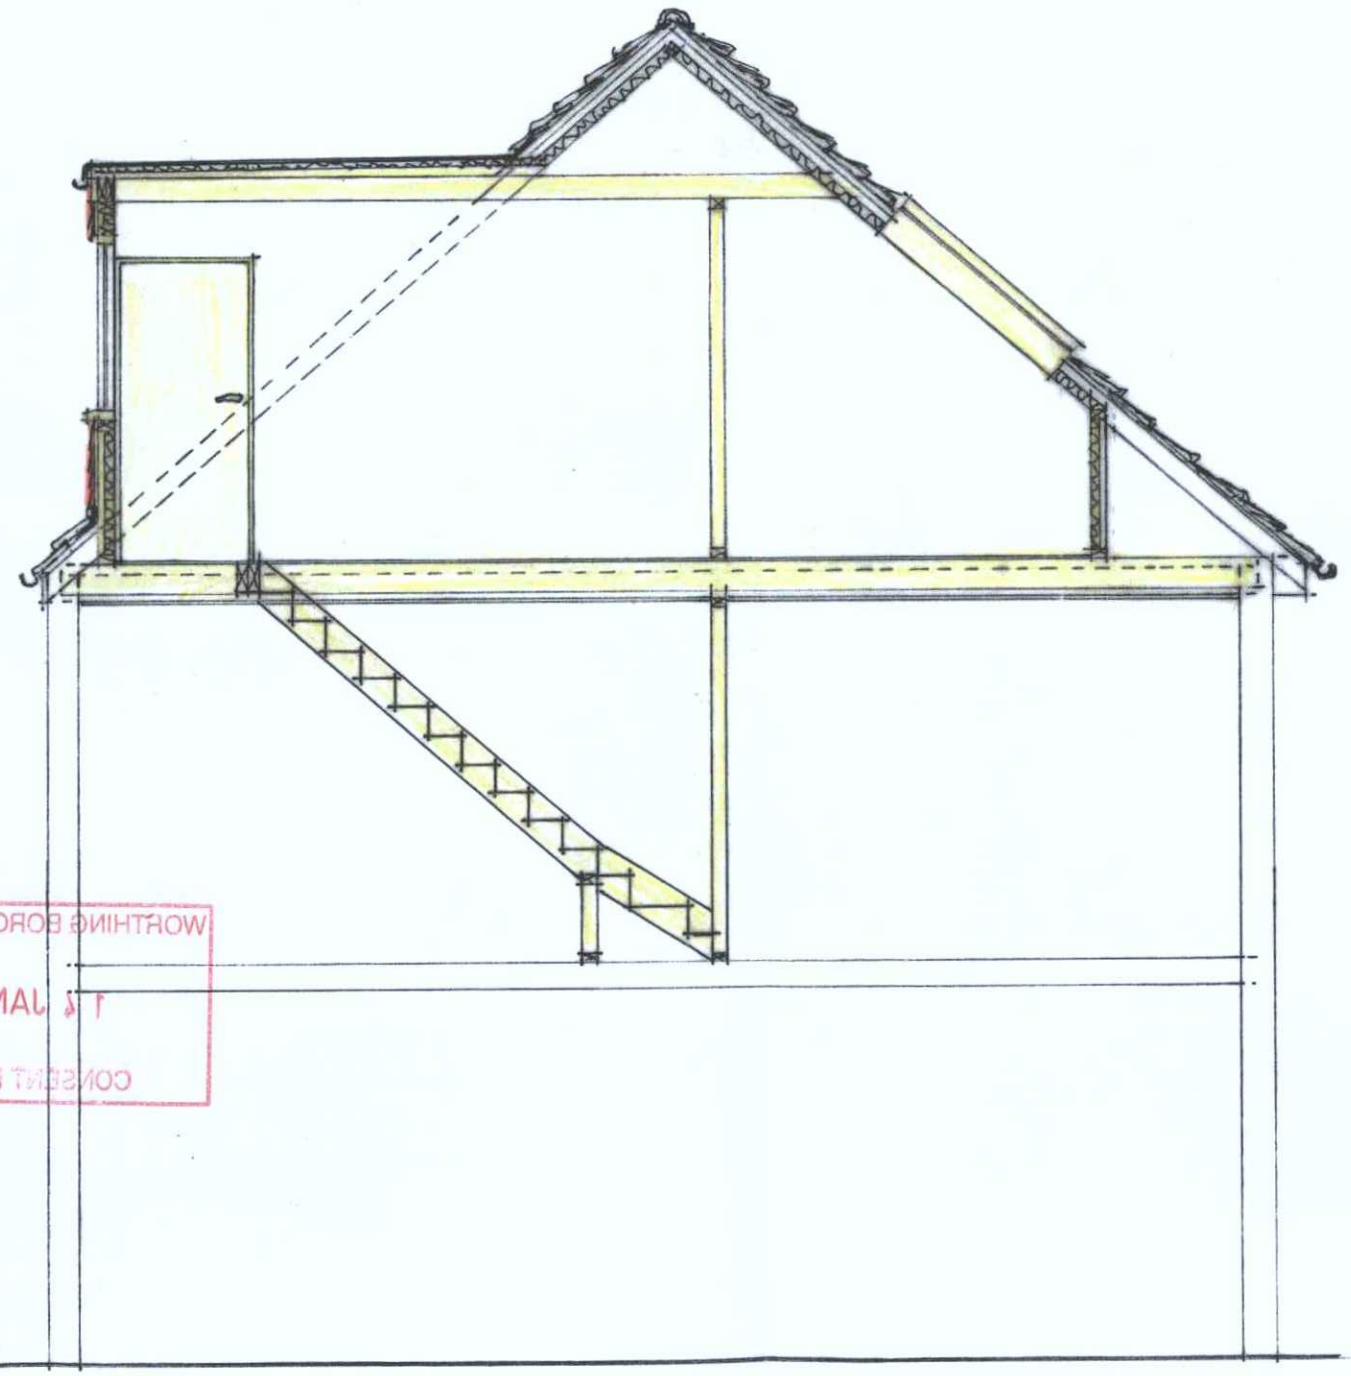

SECTION THRU' STAIRCASE
& LOFT ROOM

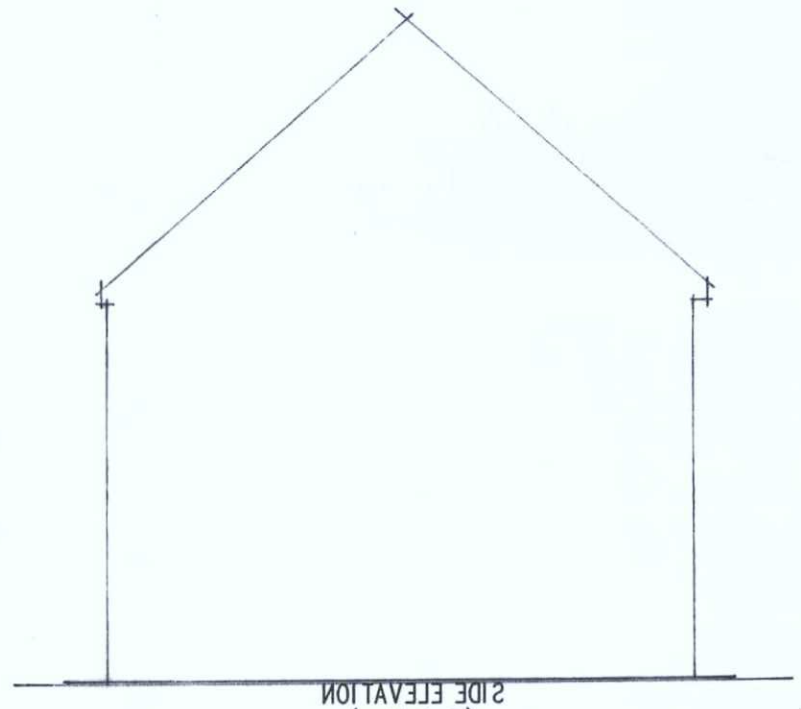

SIDE ELEVATION
(Existing)
left & right handed

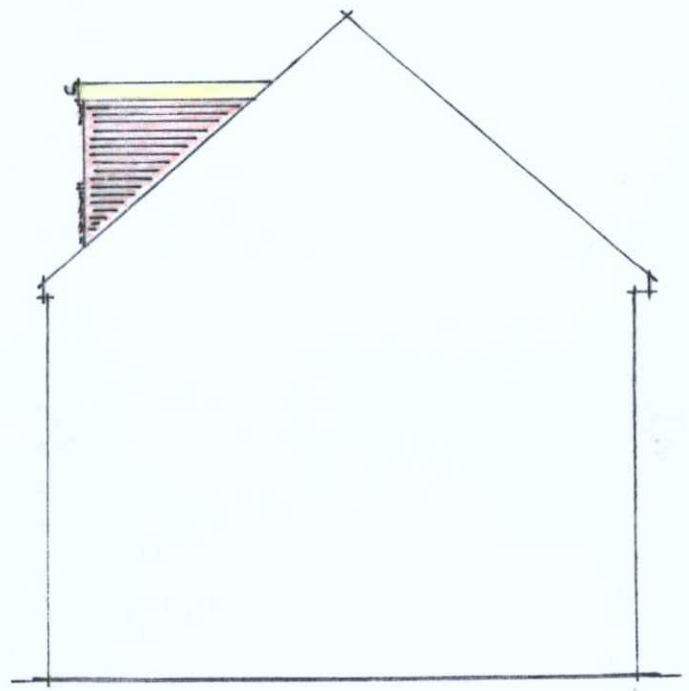

SIDE ELEVATION
(Proposed)
left & right handed

Please be advised that this drawing remains the intellectual property of Anchor Trust (Anchor) until completion of works as agreed in the 'Agreement to provide the Staying Put service' and\or all monies due to Anchor have been paid in full.

Note:
Do not scale from drawing,
all dimensions to be checked on site.

Date	Rev.	Description

ASP Agency name & address:
Arun & Worthing
3 Churchill Court
112 The Street

Technical Officer:
John Cockrell

Client name & address:
Mrs S Spearman
76 Cranworth Road
Worthing
BN11 2LF

WORTHING BOROUGH COUNCIL
14 JAN 2008
CONSENT REFUSED

Title:Loft Conversion for Bedroom
Drawn By:jfc
Date:Sept 2007 | Scale:1:100 & 1:50
Dwg.No.:3394/6 | Revision:

Anchor
staying put