T.P. OFFICE COPY

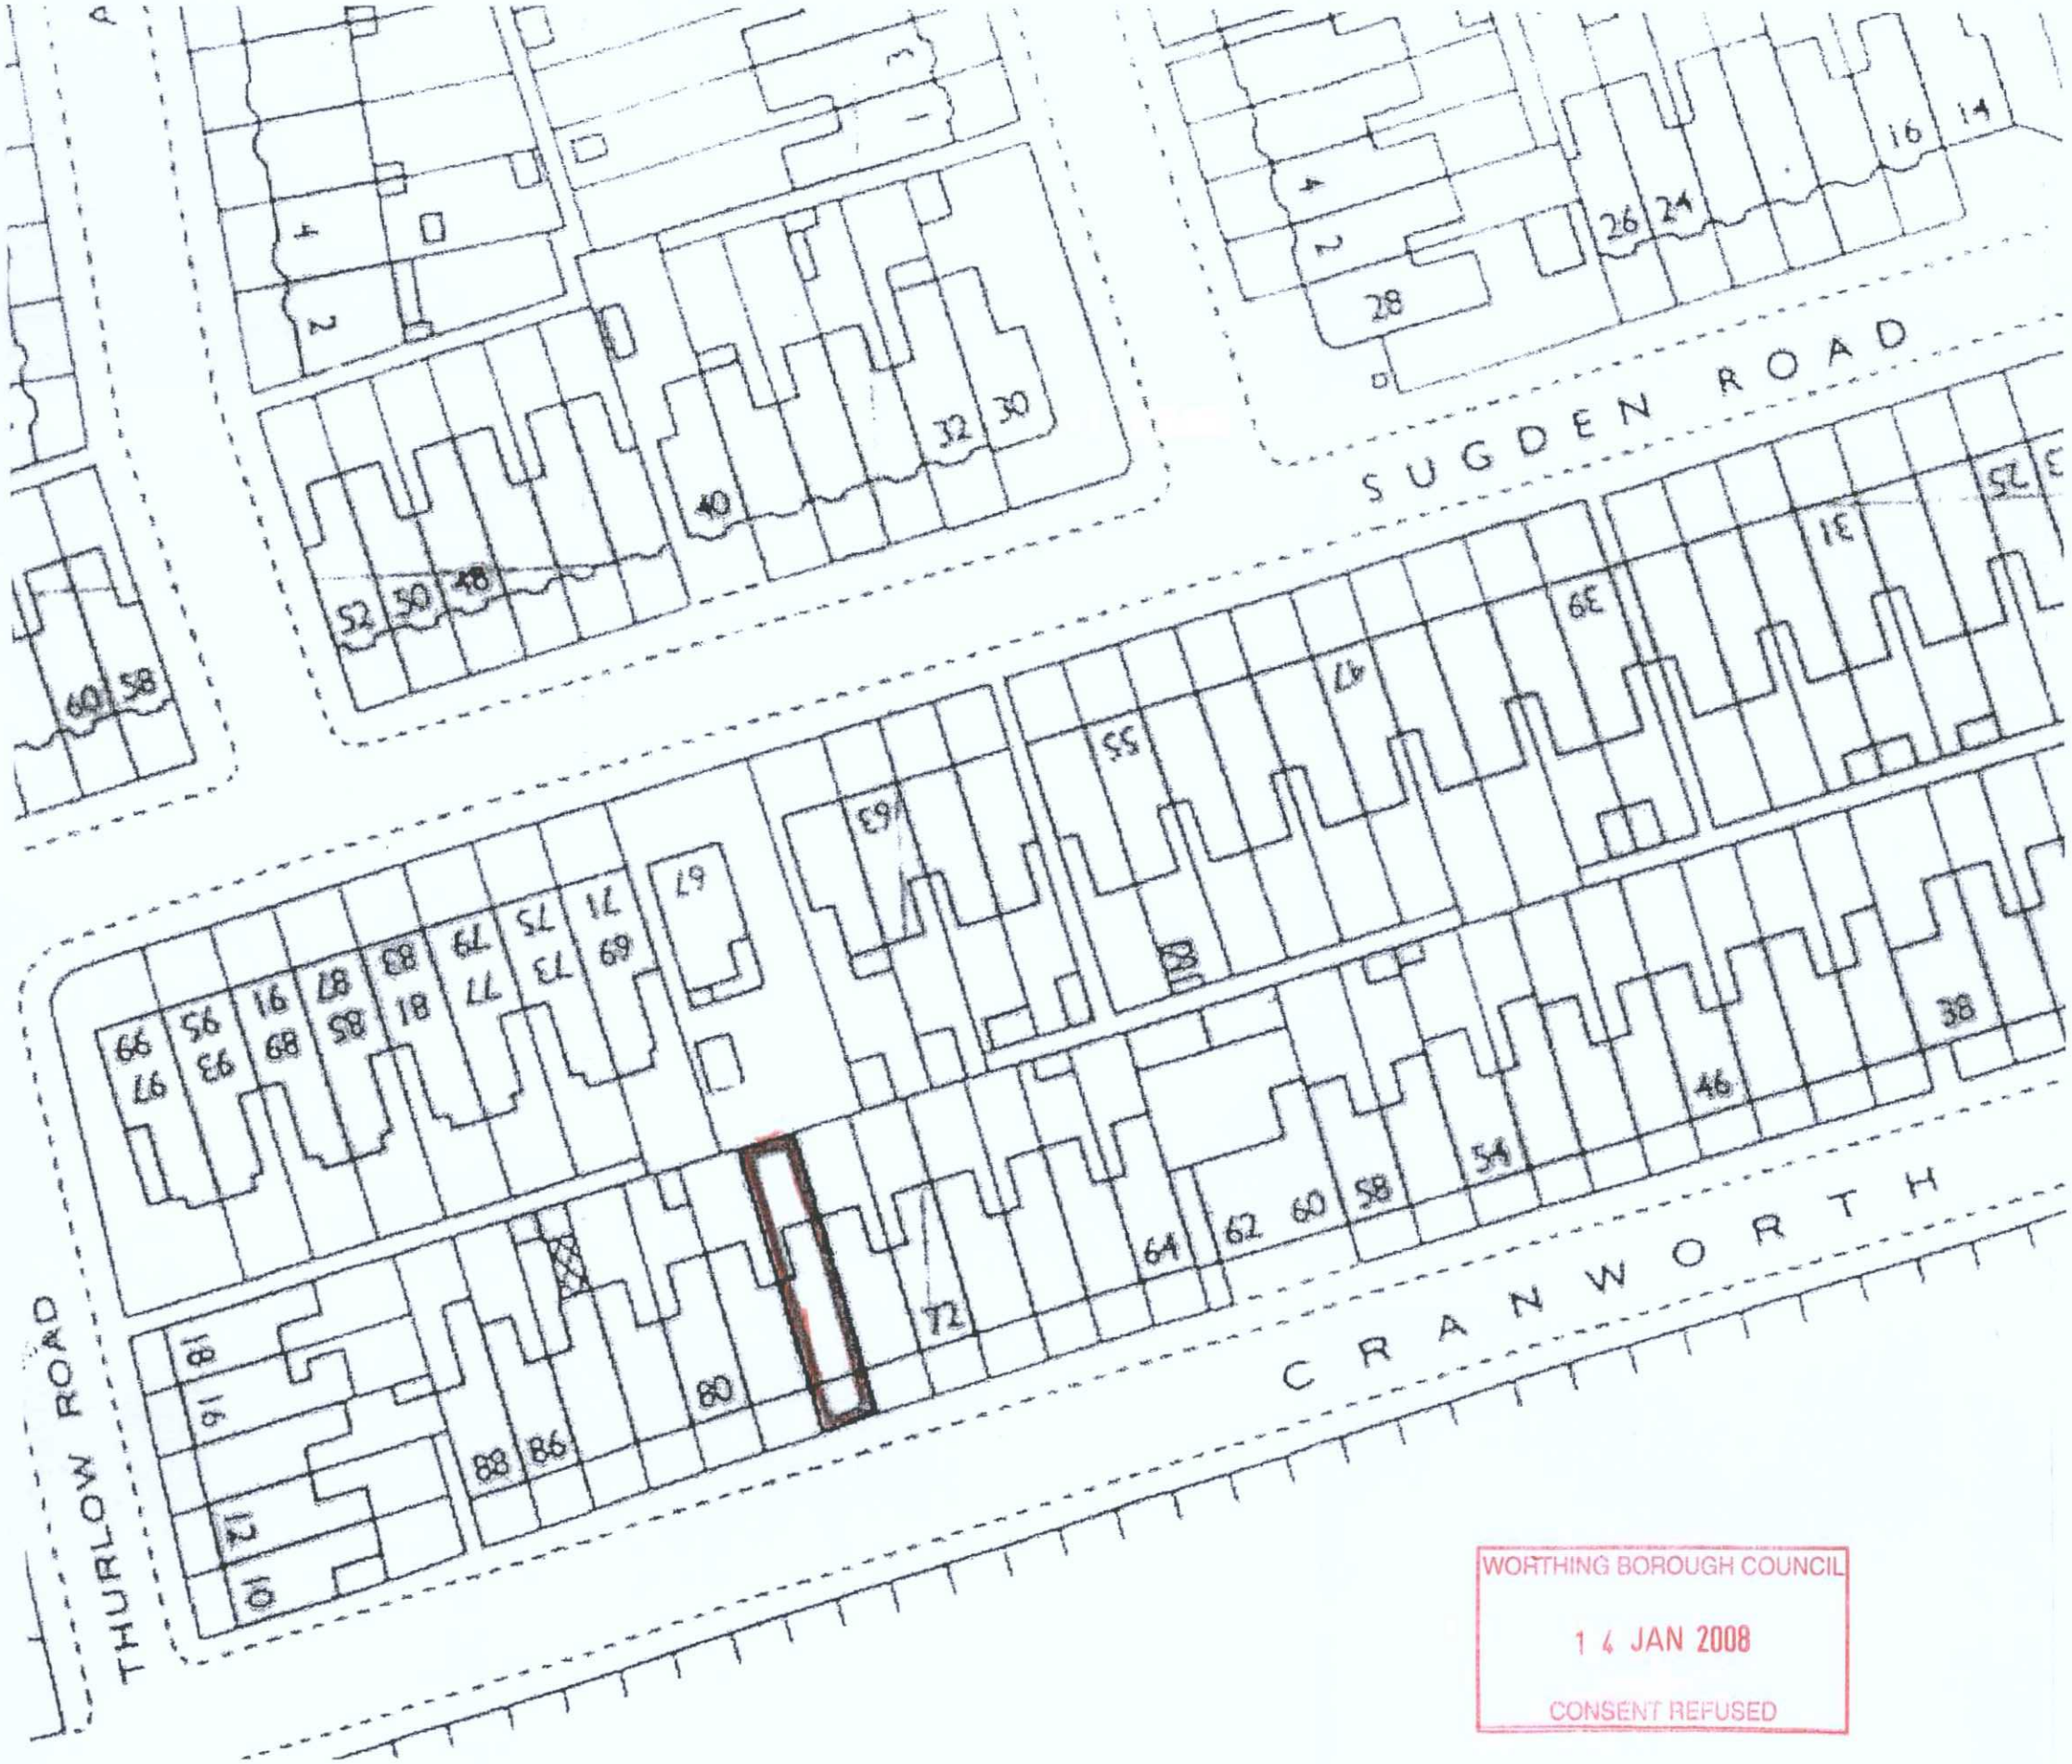

Please be advised that this drawing remains the intellectual property of Anchor Trust (Anchor) until completion of works as agreed in the 'Agreement to provide the Staying Put service' and/or all monies due to Anchor have been paid in full.

Note:
Do not scale from drawing,
all dimensions to be checked on site.

BOROUGH OF WORTHING
DEPOSITED 23/11/07
TP/ REF. No.
WB/ / 07/1385/FUL

Date	Rev.	Description

ASP Agency name & address:
Arun & Worthing
3 Churchill Court
112 The Street

Technical Officer:
John Cockrell

Client name & address:
Mrs S Spearman
76 Cranworth Road
Worthing
BN11 2JF

Title:Loft Conversion for Bedroom
Drawn By:jrc
Date:Sept 2007 | Scale:1:500
Dwg.No.:3394/4 | Revision:

Anchor staying put